




CONCRETE ENCASEMENT

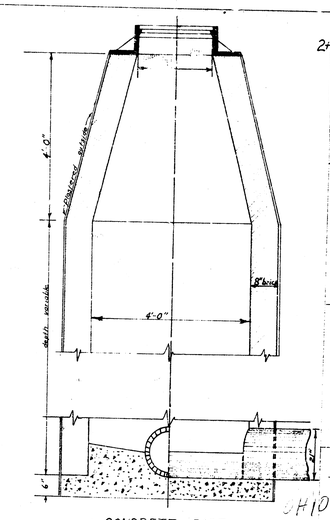

CONCRETE BASE

MANHOLE DETAILS
NO SCALE

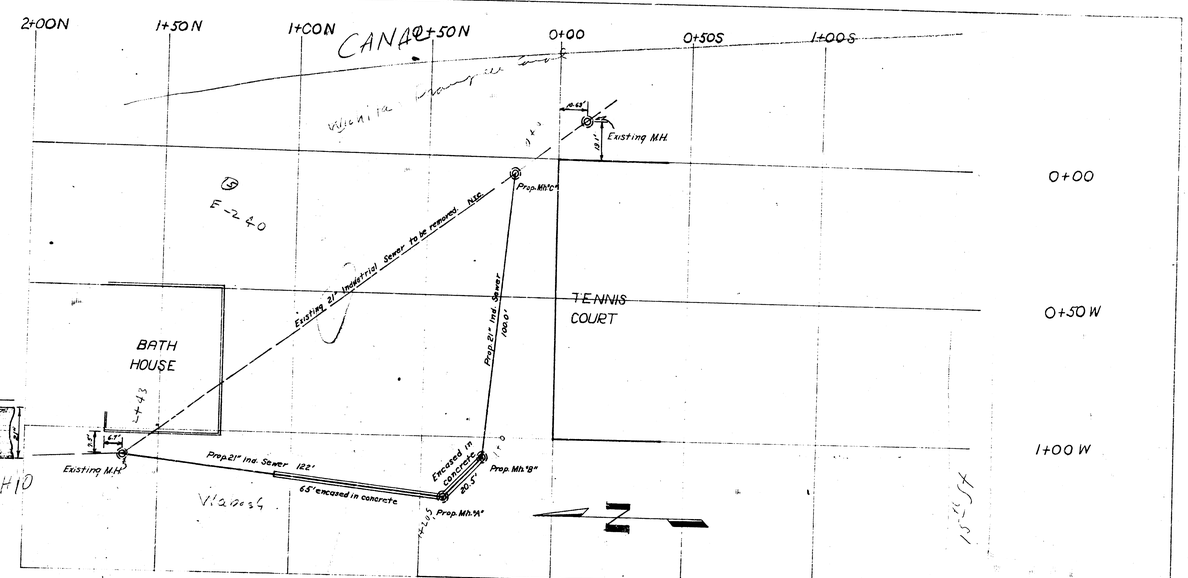

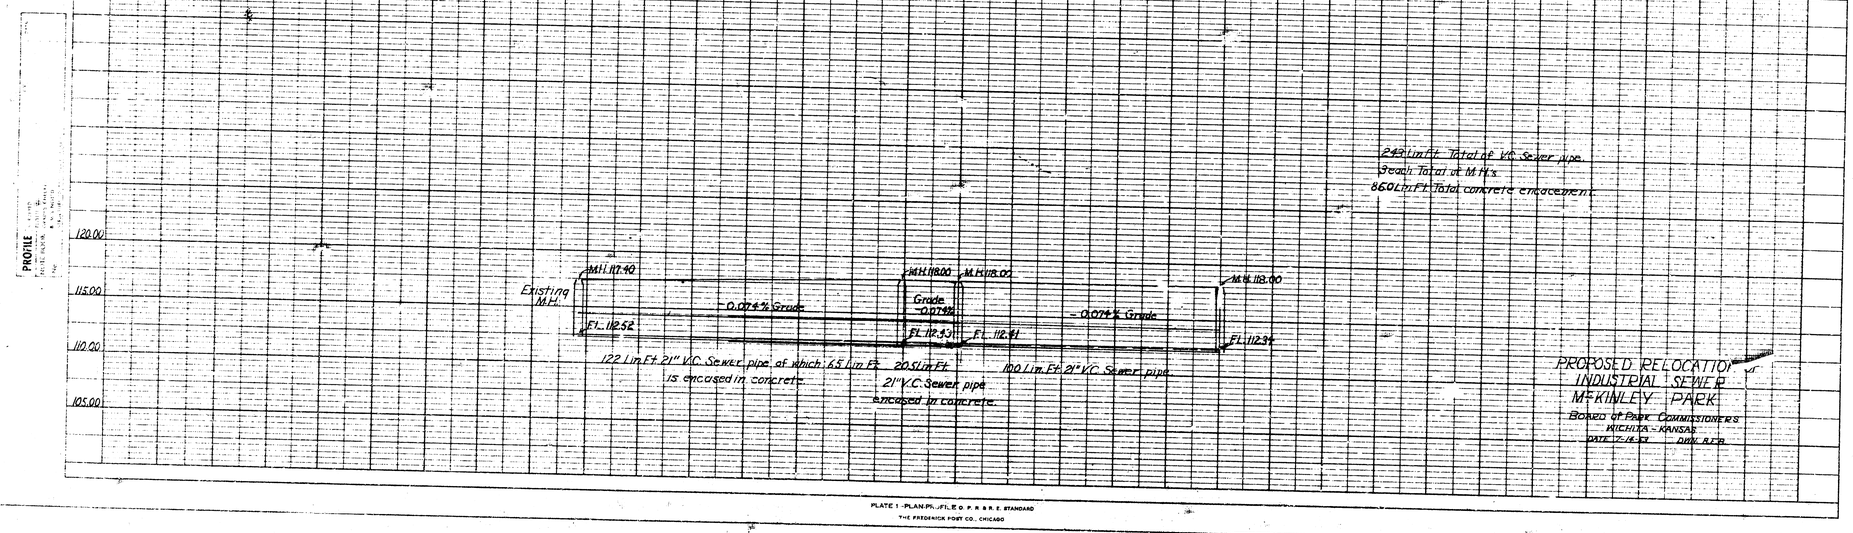

PROPOSED RELOCATION OF INDUSTRIAL SEWER
McKINLEY PARK
BOARD OF PARK COMMISSIONERS
WICHITA - KANSAS
DATE 7-18-51 DWN. R.F.B.

PLATE 1 - PLAN PROFILE O. P. R. R. E. STANDARD
THE FREDERICK POST CO., CHICAGO