

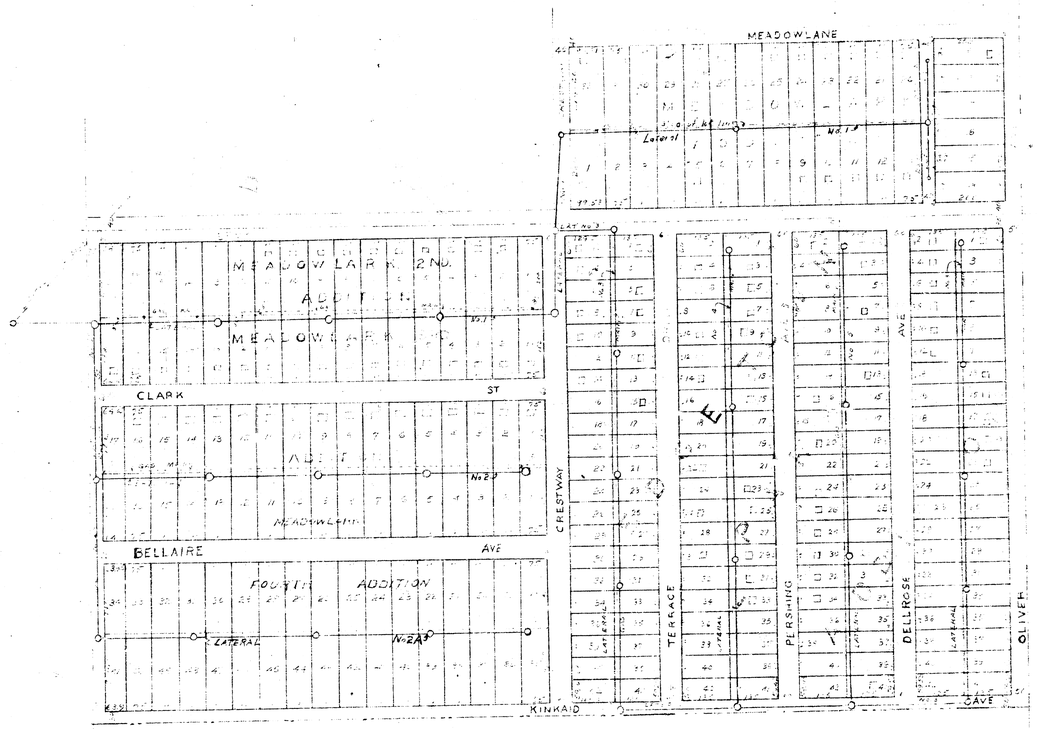
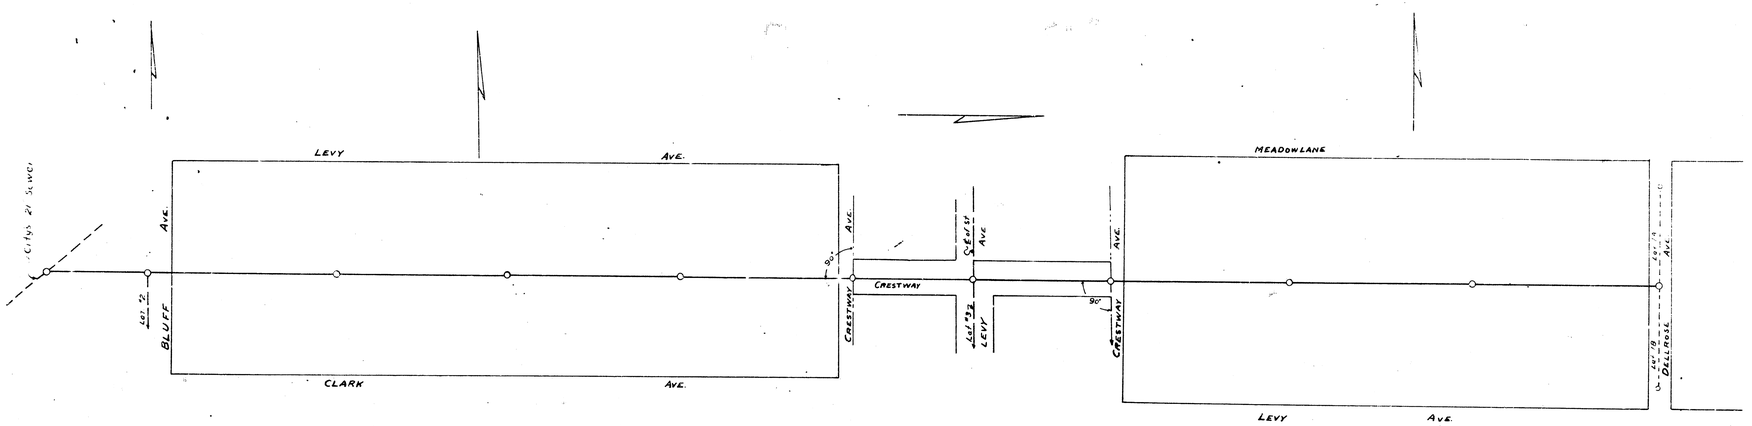


MAP
SHOWING LOCATION O
FOR
EDGETOWN AND MEADO
ADDITIONS

F. E DEVLIN CONSULTING
W. CHICAGO, MAY
19

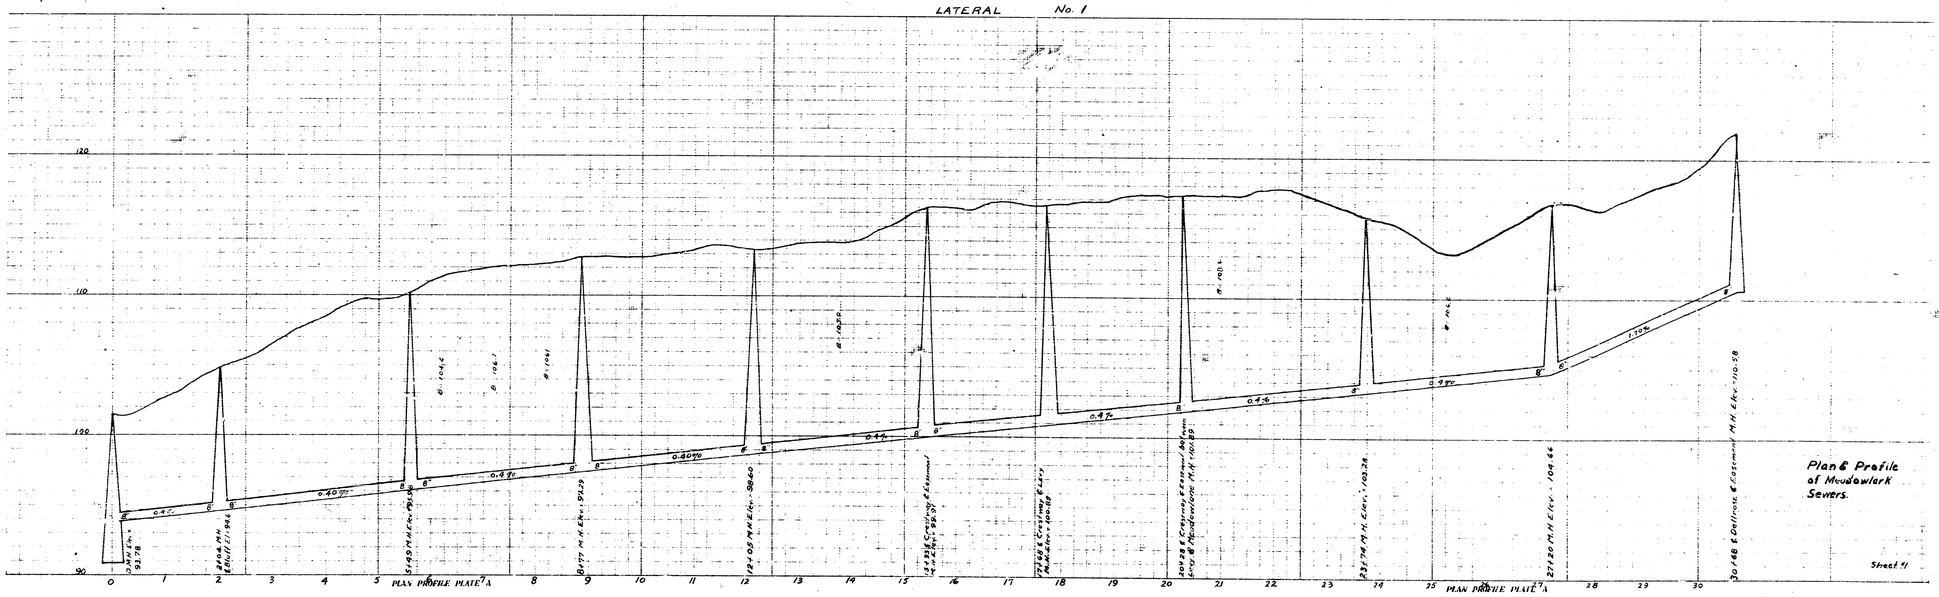




LATERAL No. 1
120
110
100
90
0.40%
0.47%
0.44%
0.47%
0.44%
0.49%
1.10%
8" 10.64
8" 10.64
8" 10.64

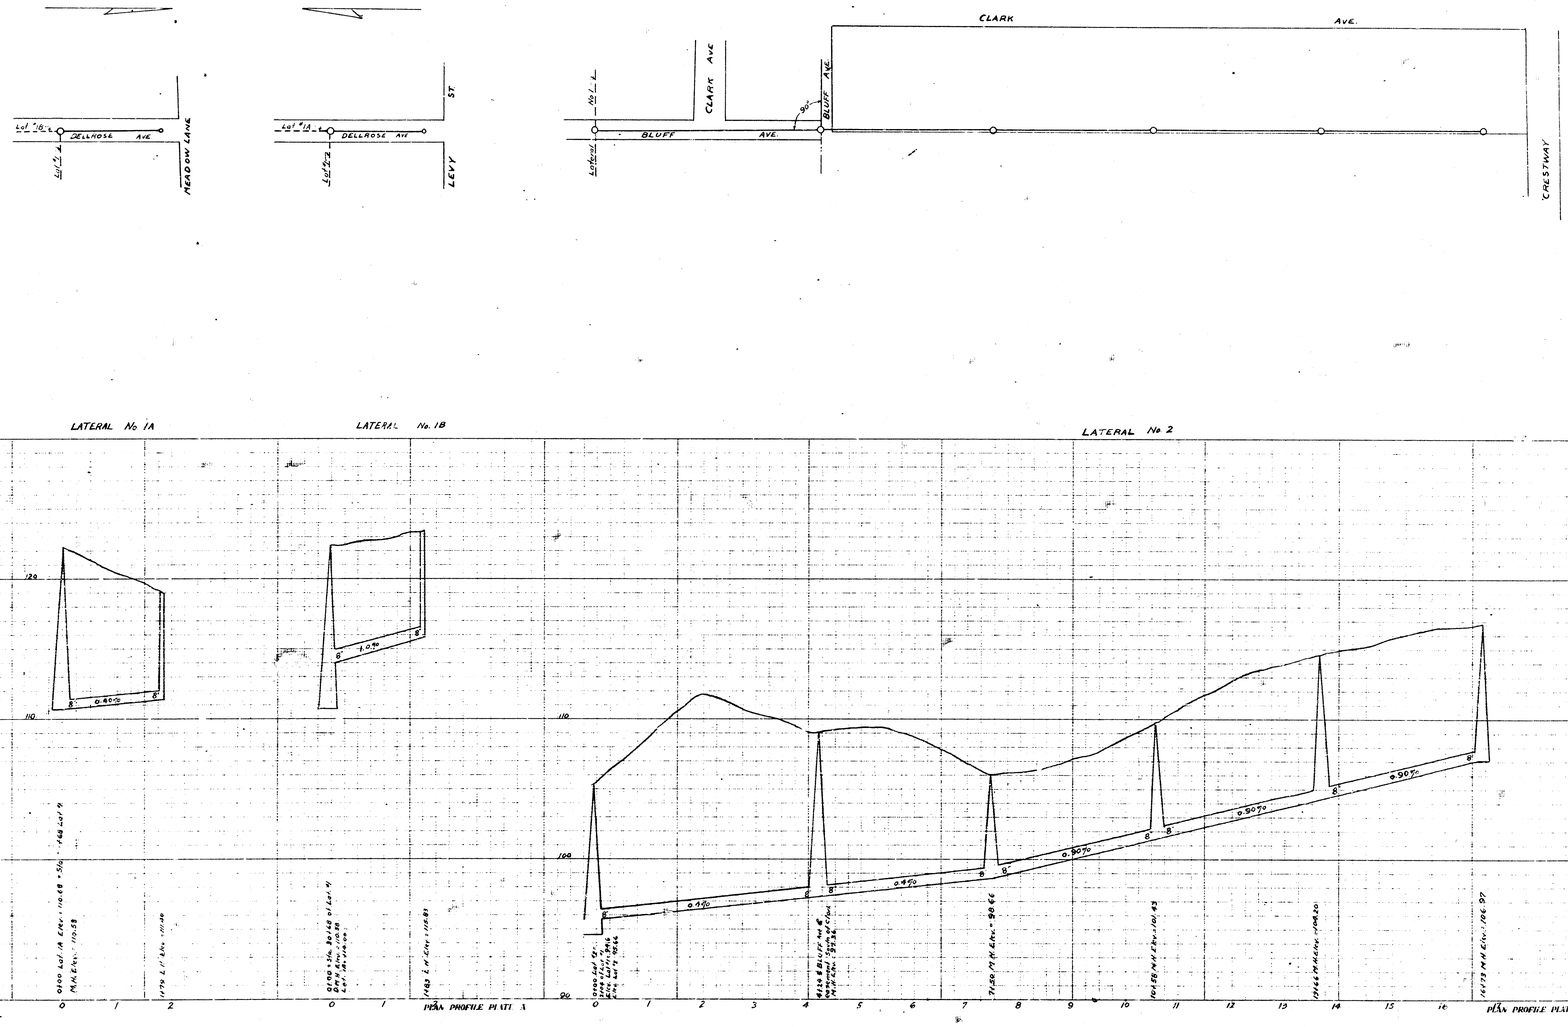

PLAN & PROFILE
MEADOW LARK
SEWER


Sheet No 2

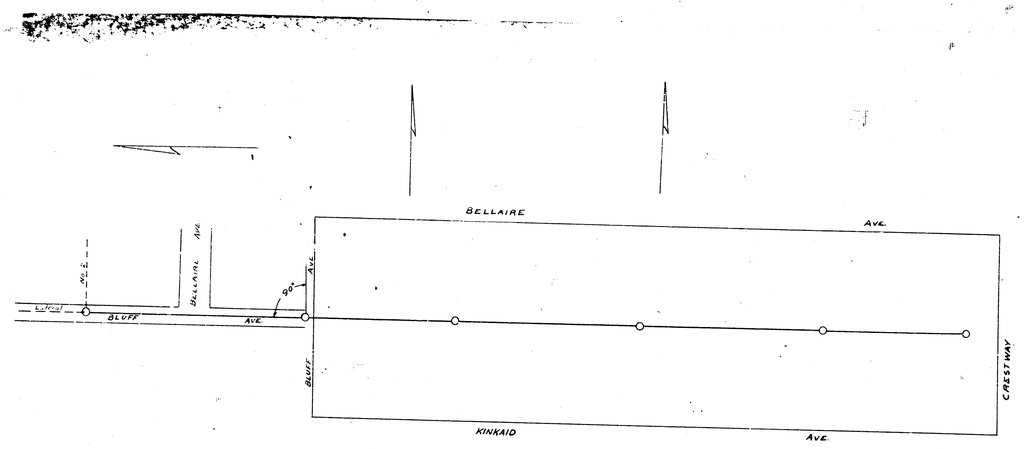


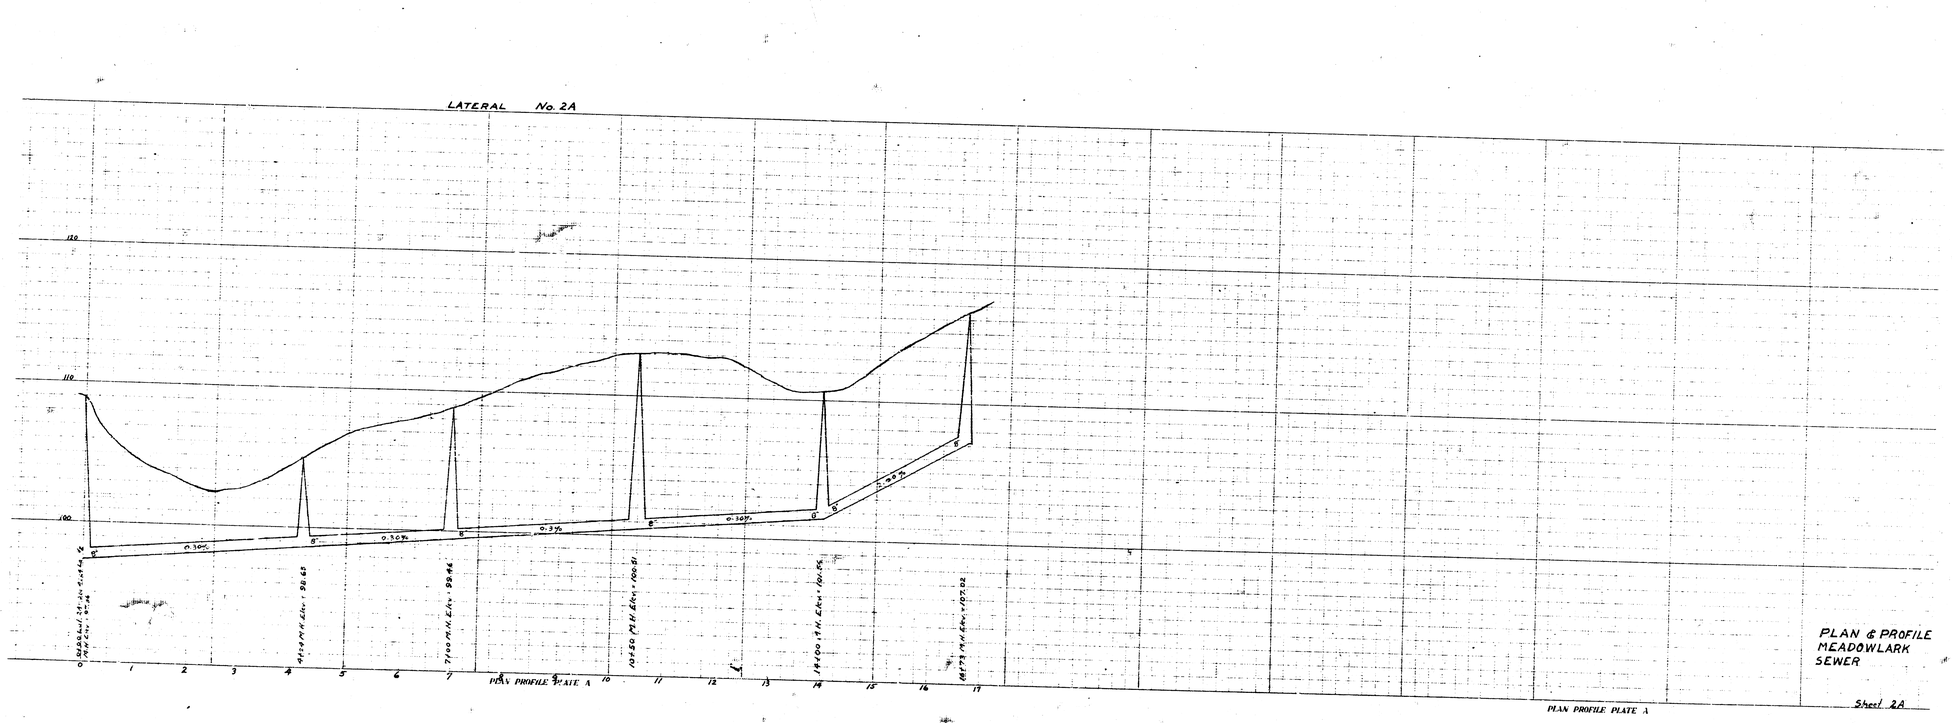



PLAN & PROFILE
MEADOWLARK
SEWER

Sheet 2A

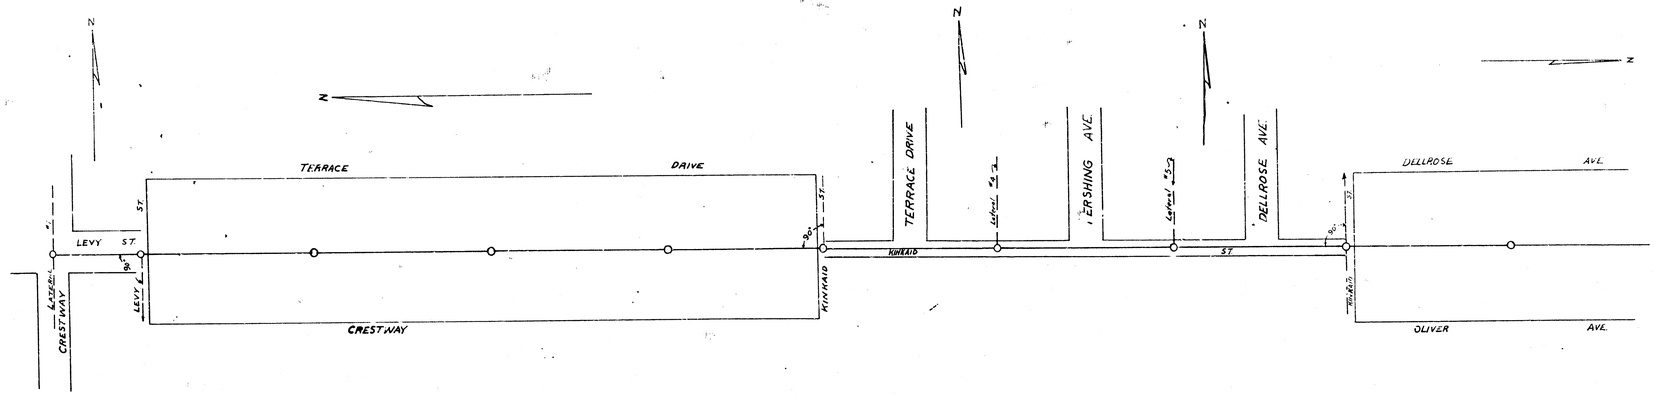
N
TERRACE DRIVE
LEVY ST.
CRESTWAY
KINKAID
TERRACE DRIVE
LATHAM ST.
PERSHING AVE.
SARGENT ST.
DELROSE AVE.
DELROSE AVE.
KINKAID ST.
OLIVER AVE.

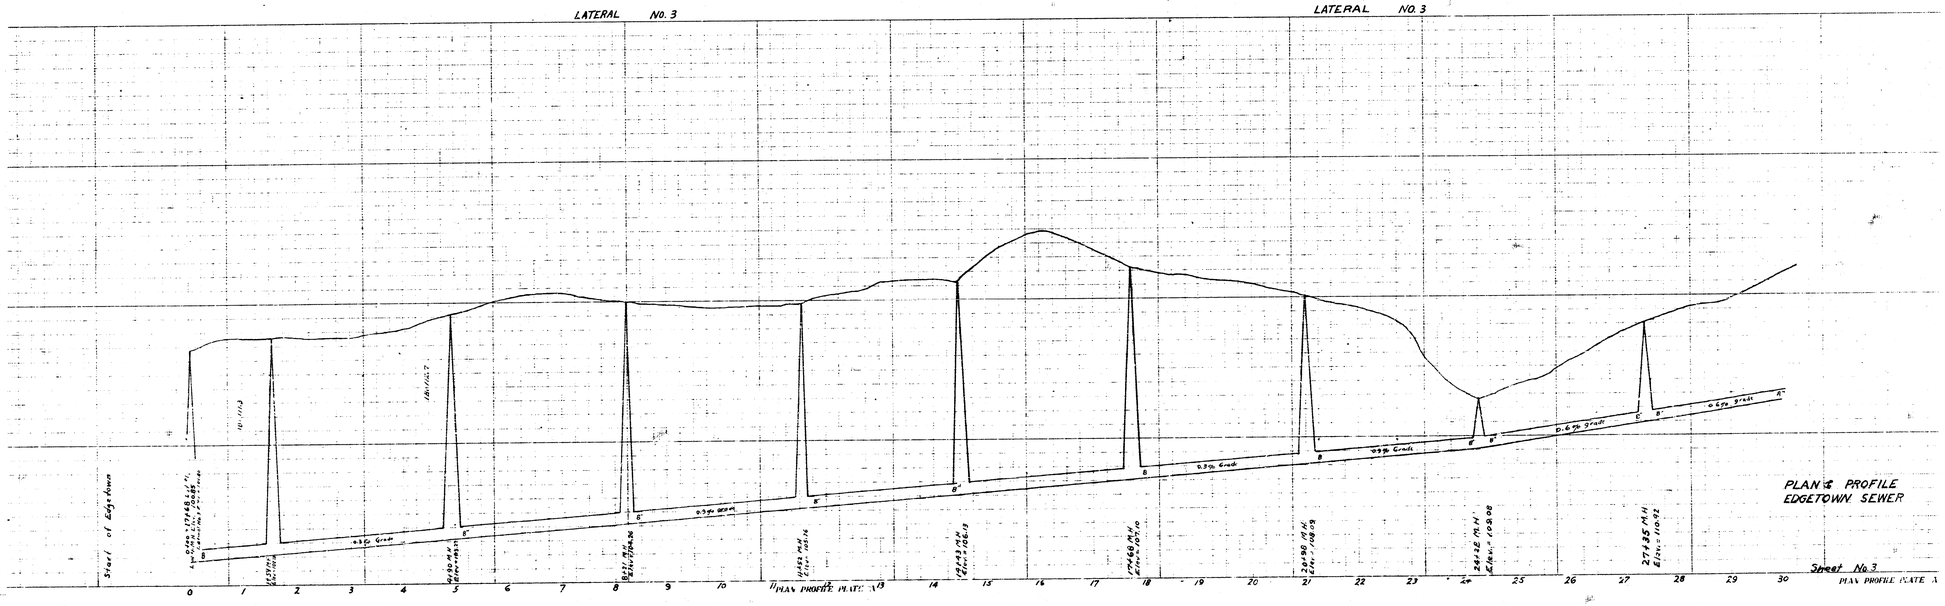
LATERAL NO. 3
LATERAL NO. 3
Street of Edgetown
0.33% Grade
0.33% Grade
0.33% Grade
0.67% Grade
0.67% Grade
PLAN & PROFILE
EDGETOWN SEWER
Street No. 3
PLAN PROFILE PLATE A

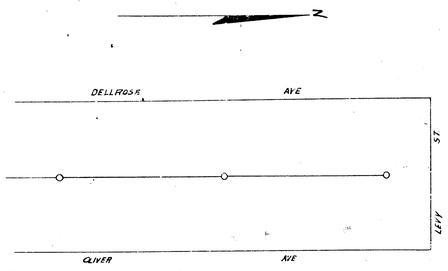

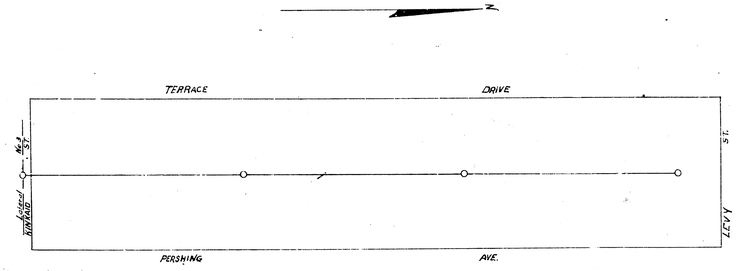


LATERAL No 3 CONTINUED


LATERAL No 4

PLAN & PROFILE
EDGETOWN SEWERS

Sheet No 4

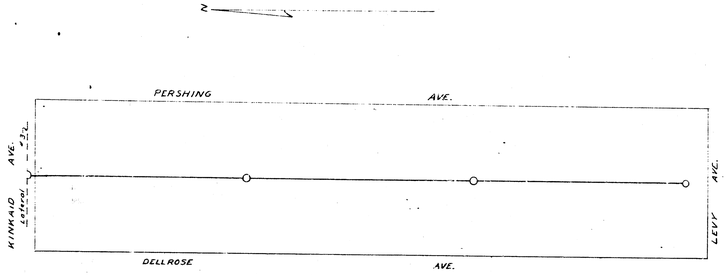

LATERAL No. 5

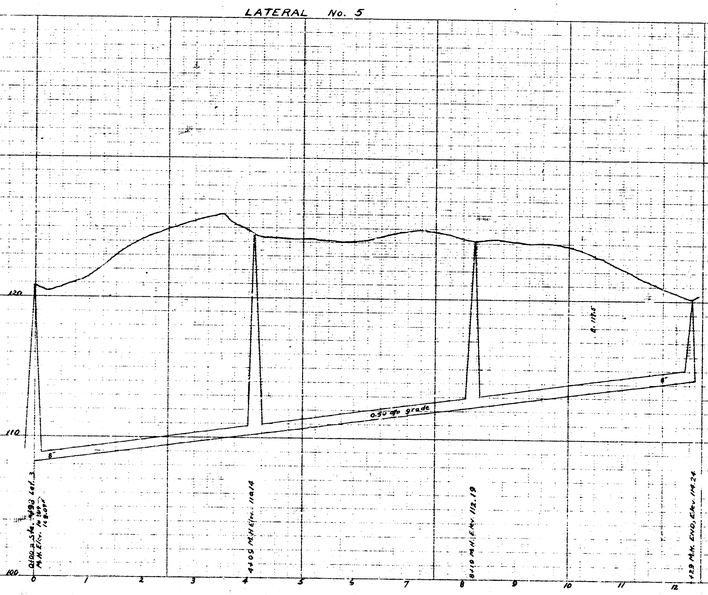

MADE IN U.S.A.

STANDARD PROFILE PLATE A 4 X 20
KEUFFEL & ESSER CO. NEW YORK

MADE IN U.S.A.

STANDARD PROFILE PLATE A 4 X 20
KEUFFEL & ESSER CO. NEW YORK

MADE IN U.S.A.

PLAN & PROFILE
EDGETOWN
SEWER

Sheet #5