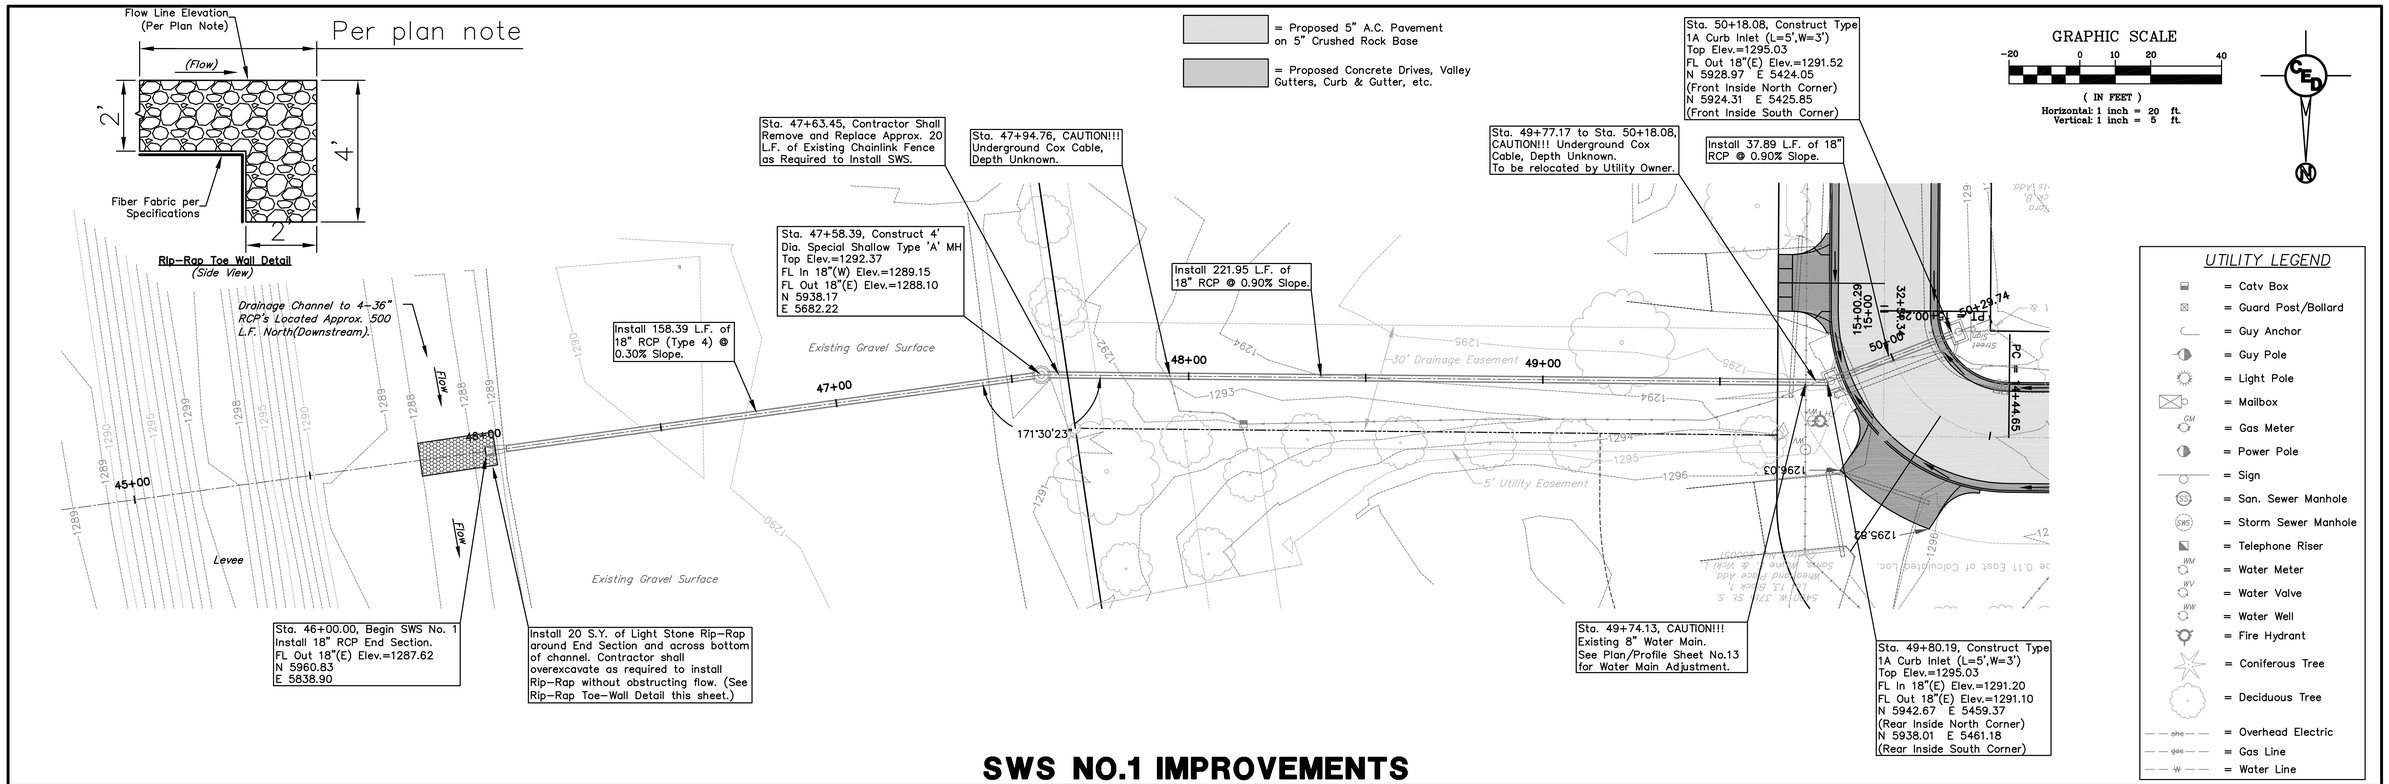

SWS NO.1 IMPROVEMENTS

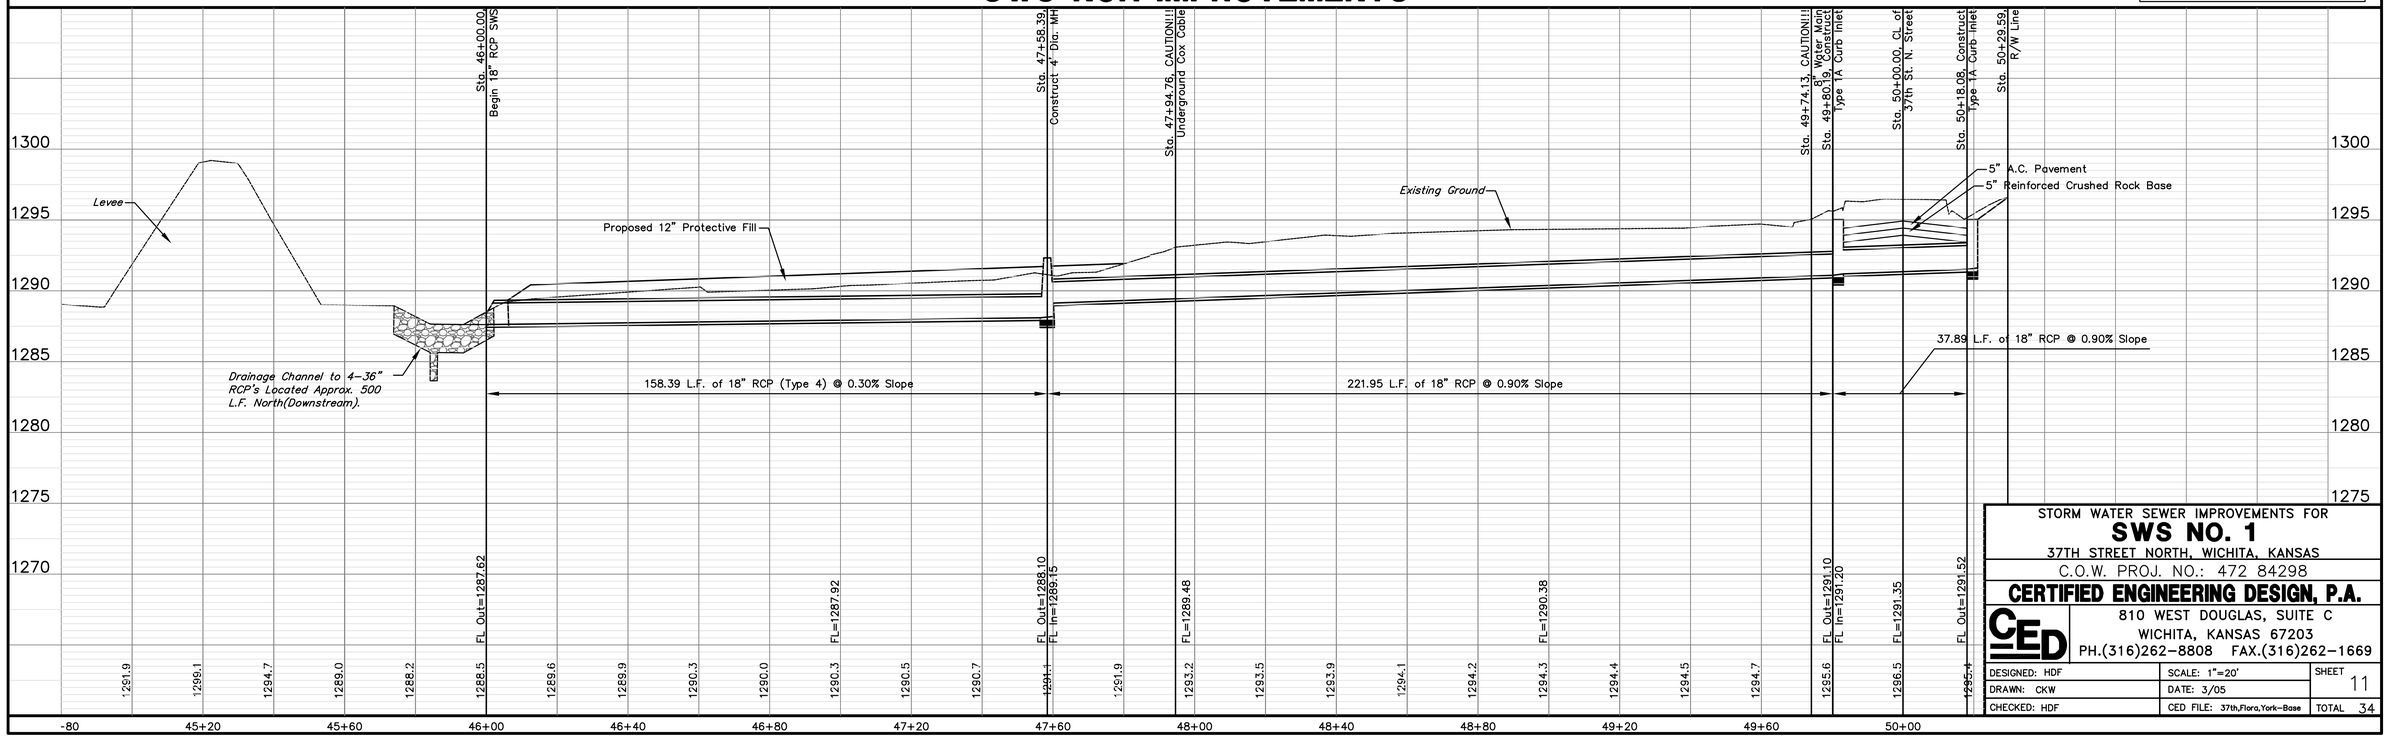

STORM WATER SEWER IMPROVEMENTS FOR

SWS NO. 1

37TH STREET NORTH, WICHITA, KANSAS

C.O.W. PROJ. NO.: 472 84298

CERTIFIED ENGINEERING DESIGN, P.A.

810 WEST DOUGLAS, SUITE C
WICHITA, KANSAS 67203
PH.(316)262-8808 FAX.(316)262-1669

DESIGNED: HDF	SCALE: 1"=20'	SHEET 11
DRAWN: CKW	DATE: 3/05	
CHECKED: HDF	CED FILE: 37th,Flora,York-Base	TOTAL 34