Z:\vc-acad_114797 WATERFORD \WICHITA\4797ENTRYP&P.dwg, 3/30/2006 3:19:11 PM, 1:20

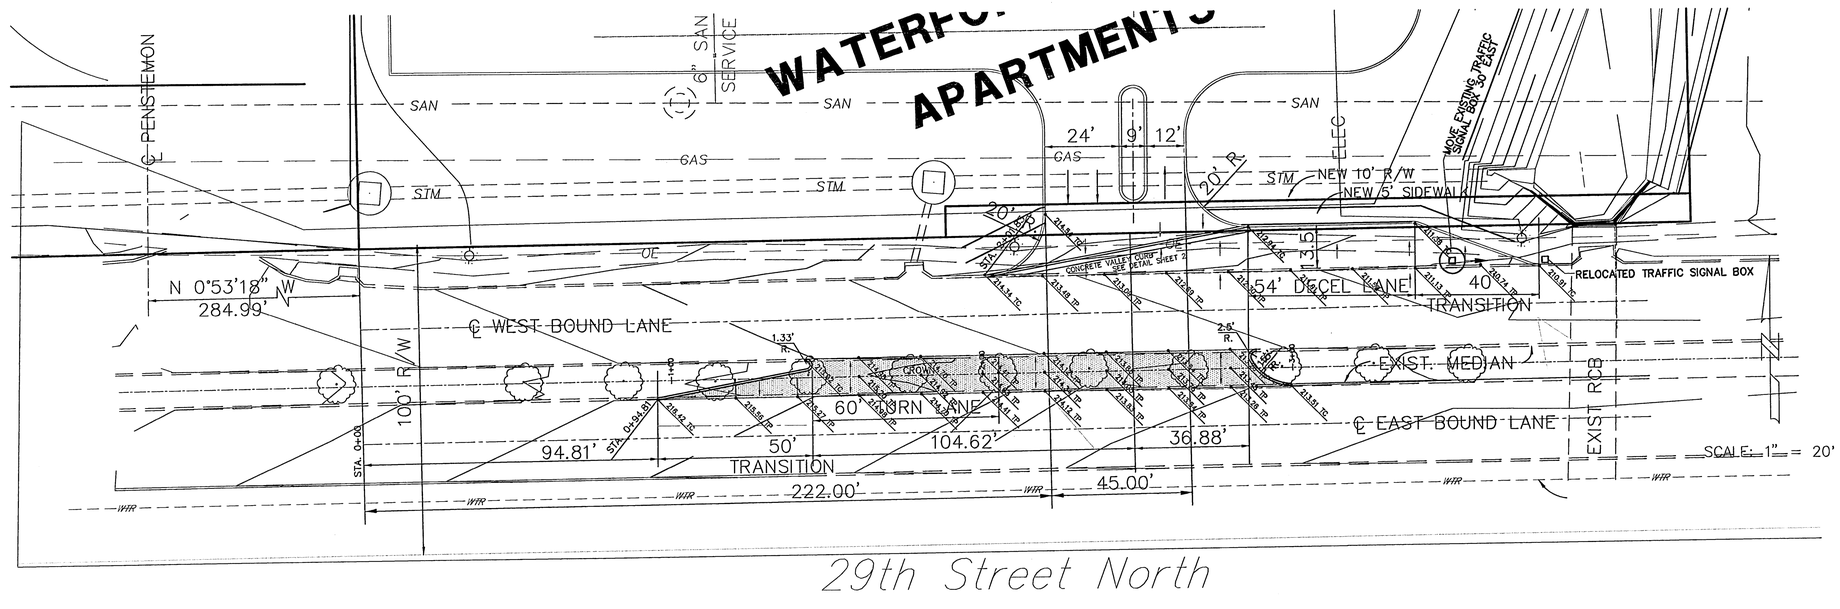

PRIVATE PROJECT NO. 170PPP (607879)

SHAWN DAVID HUNTER LICENSED 12633 KANSAS PROFESSIONAL ENGINEER 3/31/06

MEDIAN PLAN

WATERFORD APARTMENTS

CITY OF WICHITA, KANSAS

PLANS & ESTIMATES PREPARED BY:
TURNER CONSULTING, P.A.
1010 MILITARY AVE.
BAXTER SPRINGS, KS
620-856-5714

REVISION	BY	DATE

PLAN SCALE 1" = 20'	DESIGNED BY:	APPROVED:
	DFILE: 4797ENTRYP&P	
PROFILE SCALE HORIZONTAL 1" =	RECOMMENDED: DEVELOPMENT SERVICES	
VERTICAL 1" =	RECOMMENDED: ENGINEERING SERVICES	PUBLIC WORKS DIRECTOR
FILE	DRAWING	DATE
ATLAS PAGE NO		SHEET 4 OF 5 SHEETS