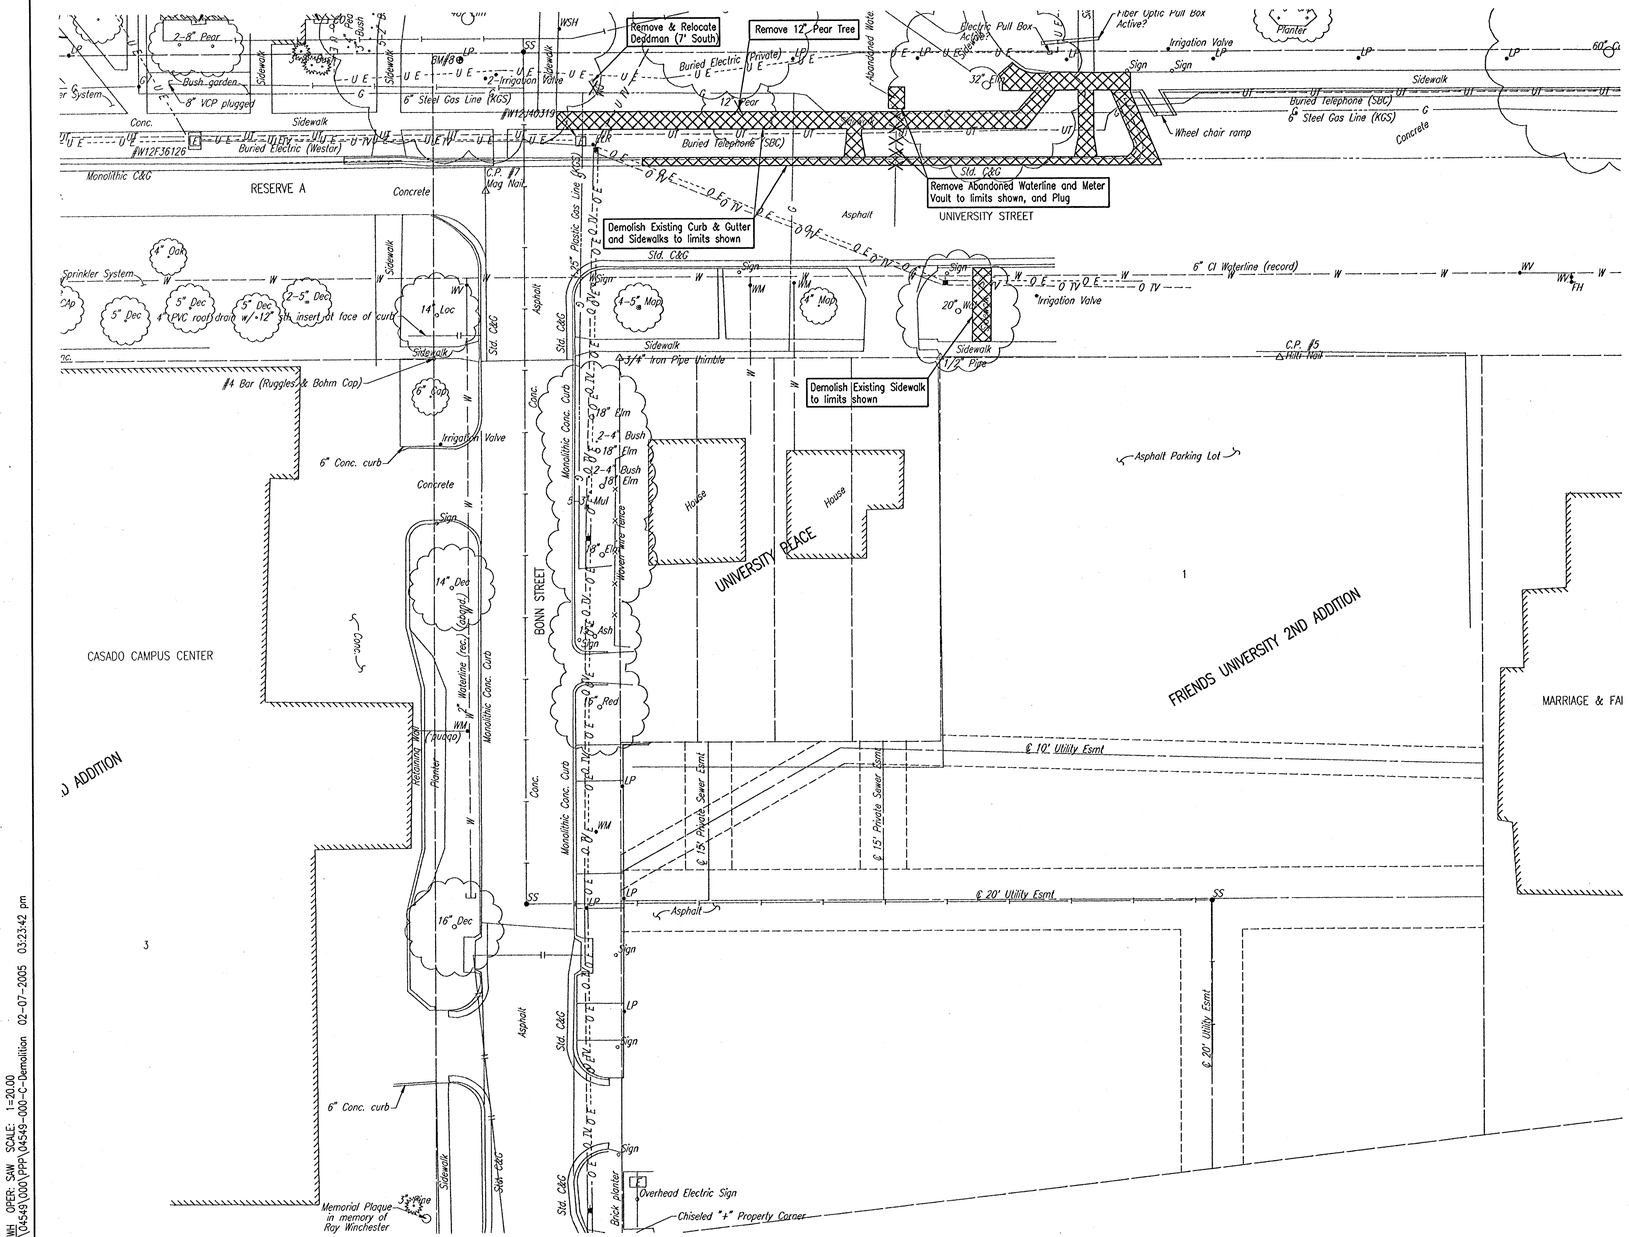


DSNR: DWH OPER: SAW SCALE: 1=20.00
Q:\2004\04549\000\PPP\04549-000-C-Demolition 02-07-2005 03:23:42 pm

DAVID W. HERBERT LICENSED 18768 02-07-05 KANSAS PROFESSIONAL ENGINEER

No.	Revision	By	Date

CITY OF WICHITA, KANSAS
JAMES L. ARMOUR, P.E.-ACTING CITY ENGINEER
FRIENDS UNIVERSITY–WOOLMAN REPLACEMENT

DEMOLITON PLAN

PRIVATE PROJECT NO. 164PPP (607879)

Professional Engineering Consultants, P.A.
303 S. TOPEKA • WICHITA, KANSAS 67202
316-262-2691 • FAX 316-262-3003

Designed by	DWH	Job No.	35-04549-0259	Sht. 3 of 12
Drawn by	SAW	Date	FEBRUARY 2005	