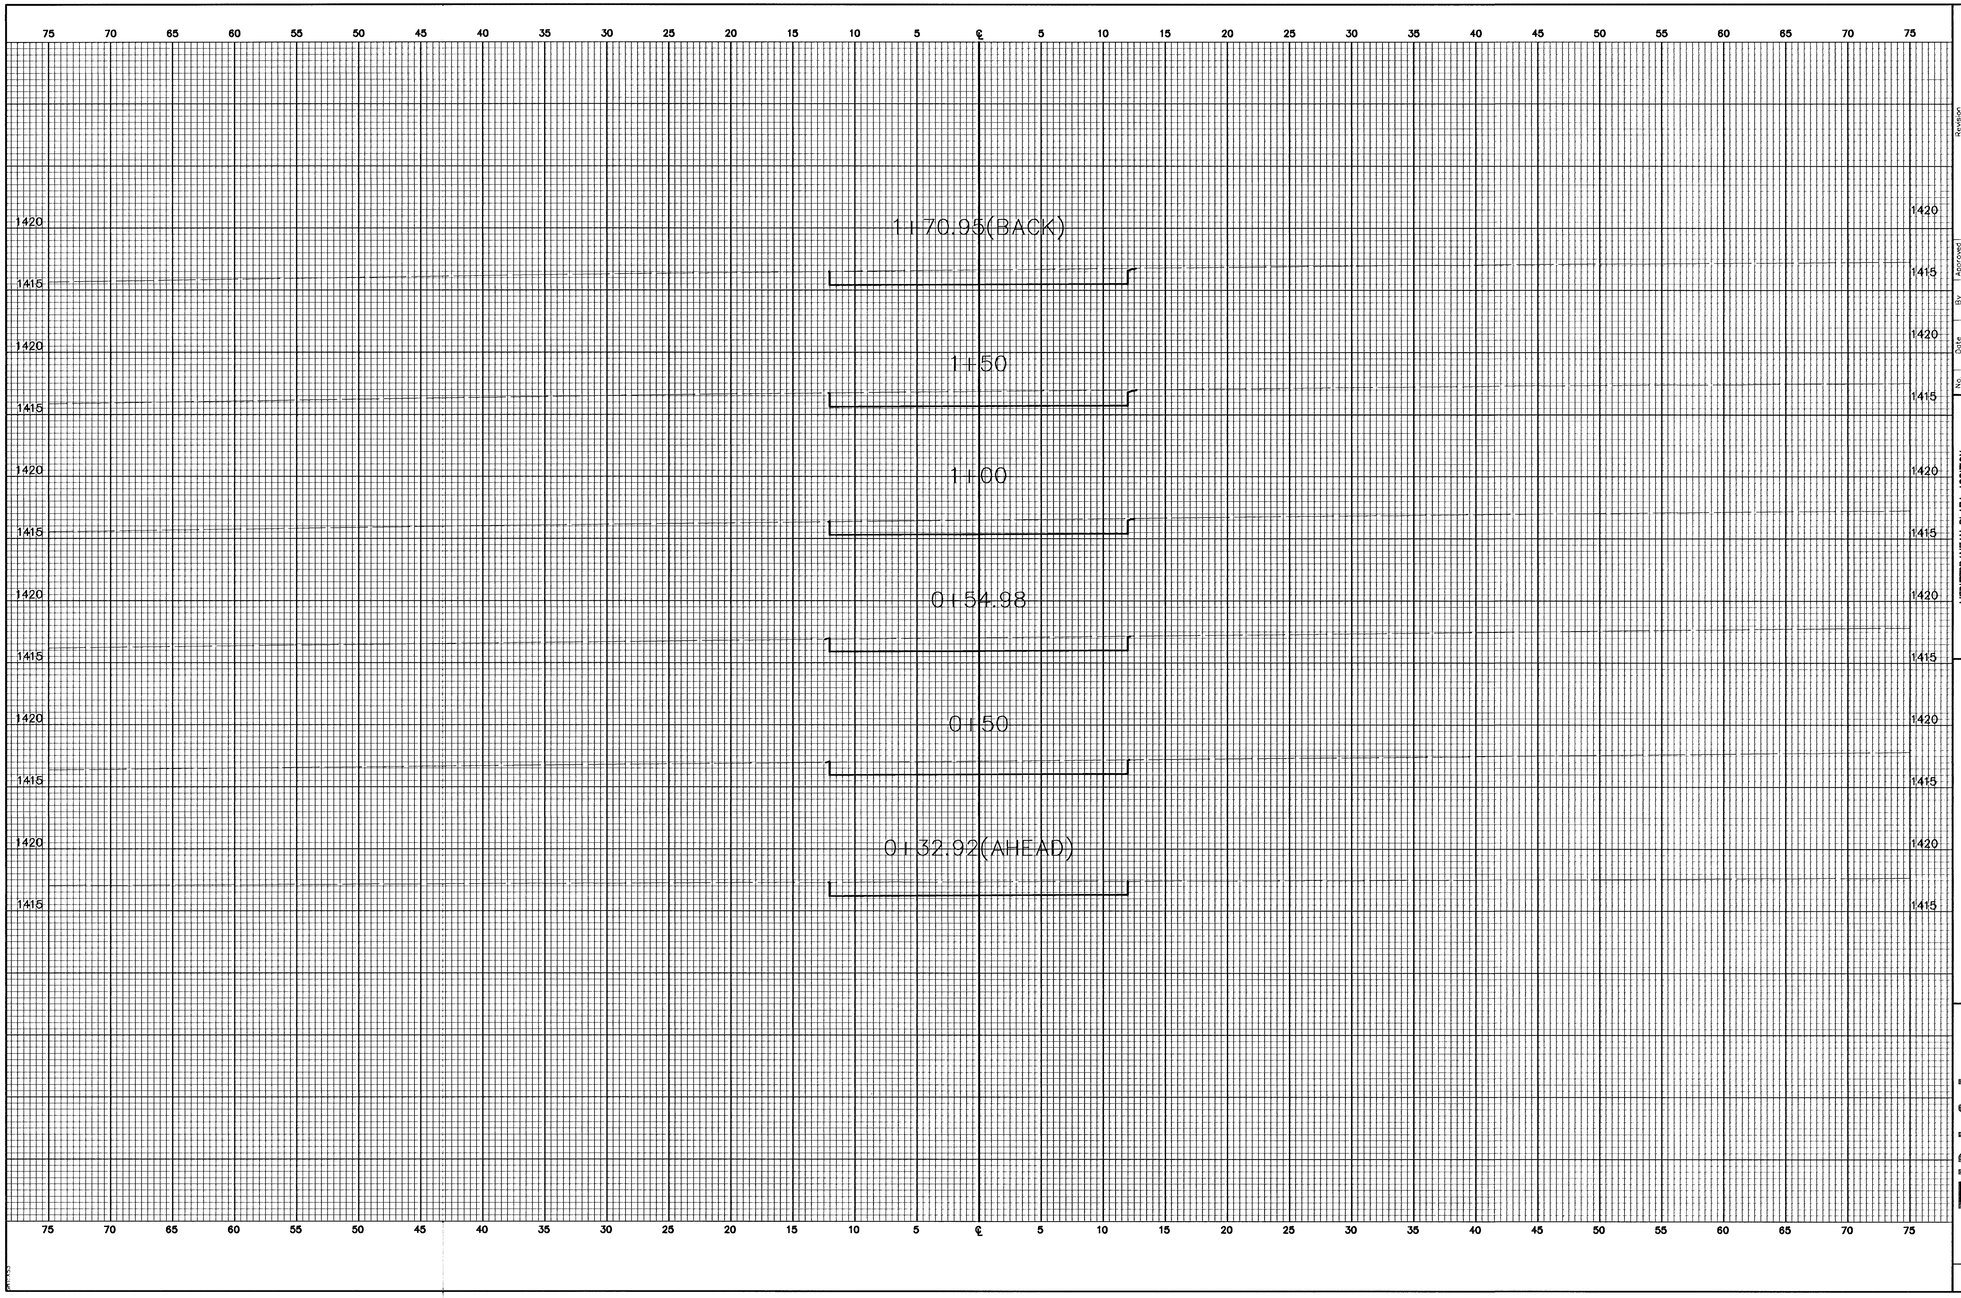

No.	Date	By	Approved	Revision
△				
△				
△				
△				

MEDITERRANEAN PLAZA ADDITION
CROSS SECTIONS
24' DRIVE
CITY OF WICHITA, KANSAS
JAMES ARNOUR, P.E. – CITY ENGINEER
167 PPP (607879)

POE & ASSOCIATES, INC.
CONSULTING ENGINEERS
8940 E. Central, Suite 200■ Wichita, KS 67206-4242
Phone 316685-4114■ FAX 316685-4444

FINAL

Designed By: T. Austin/S. Schmidt
Drawn By: S. Schmidt
Poe Job No.: 1831A
Date: JUNE 2005

Sheet
10 of 19

Y:\1831\1831Abase-xs.dwg Fri Jun 24 13:19:03 2005 Steve Schmidt, Poe & associates