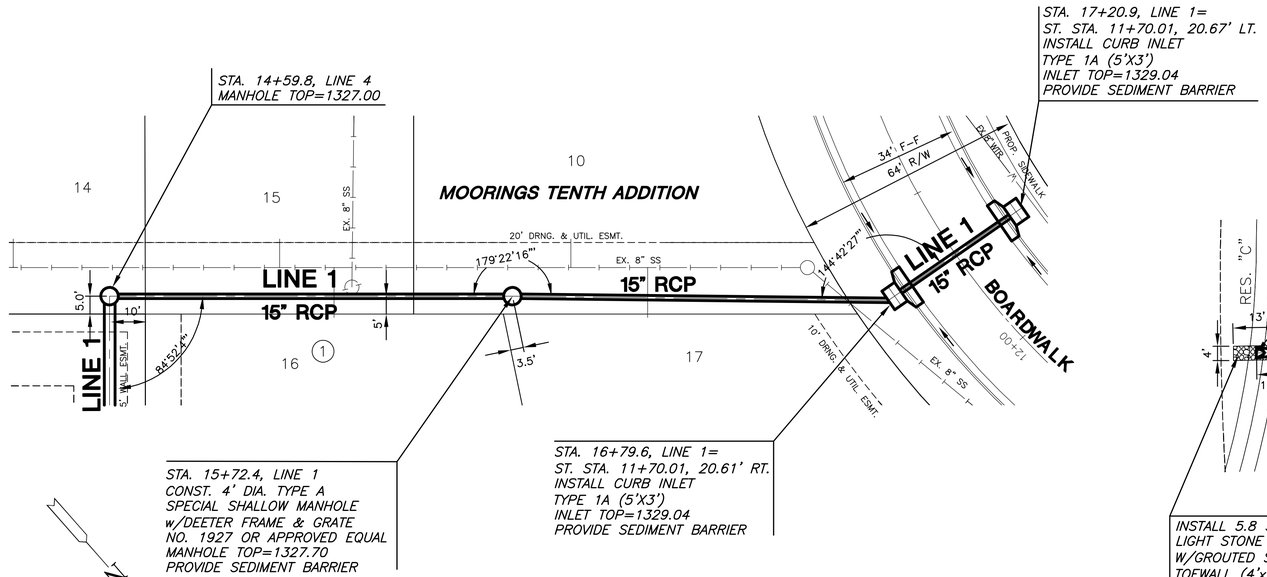

PLAN LINE 1

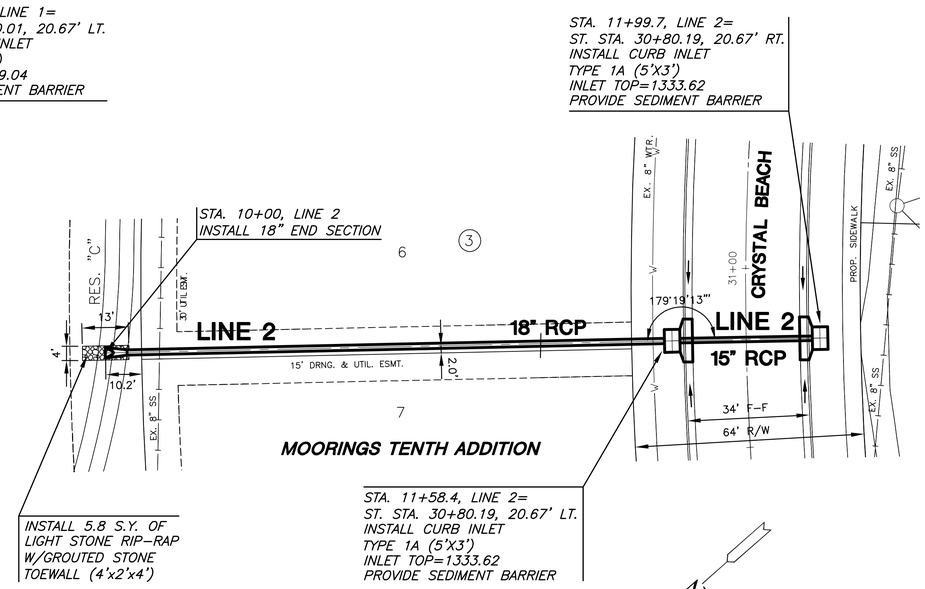

PLAN LINE 2

NOTE
RIP RAP SHALL BE INSTALLED ACCORDING TO STANDARD SPECIFICATIONS WITH TOE WALLS ON ALL UNPROTECTED EDGES. THE TOE WALL SHOWN ON THE PLANS SHALL BE IN ADDITION TO THE STANDARD SPECIFICATIONS.

SCALE: 1"=20'
20 10 0 20

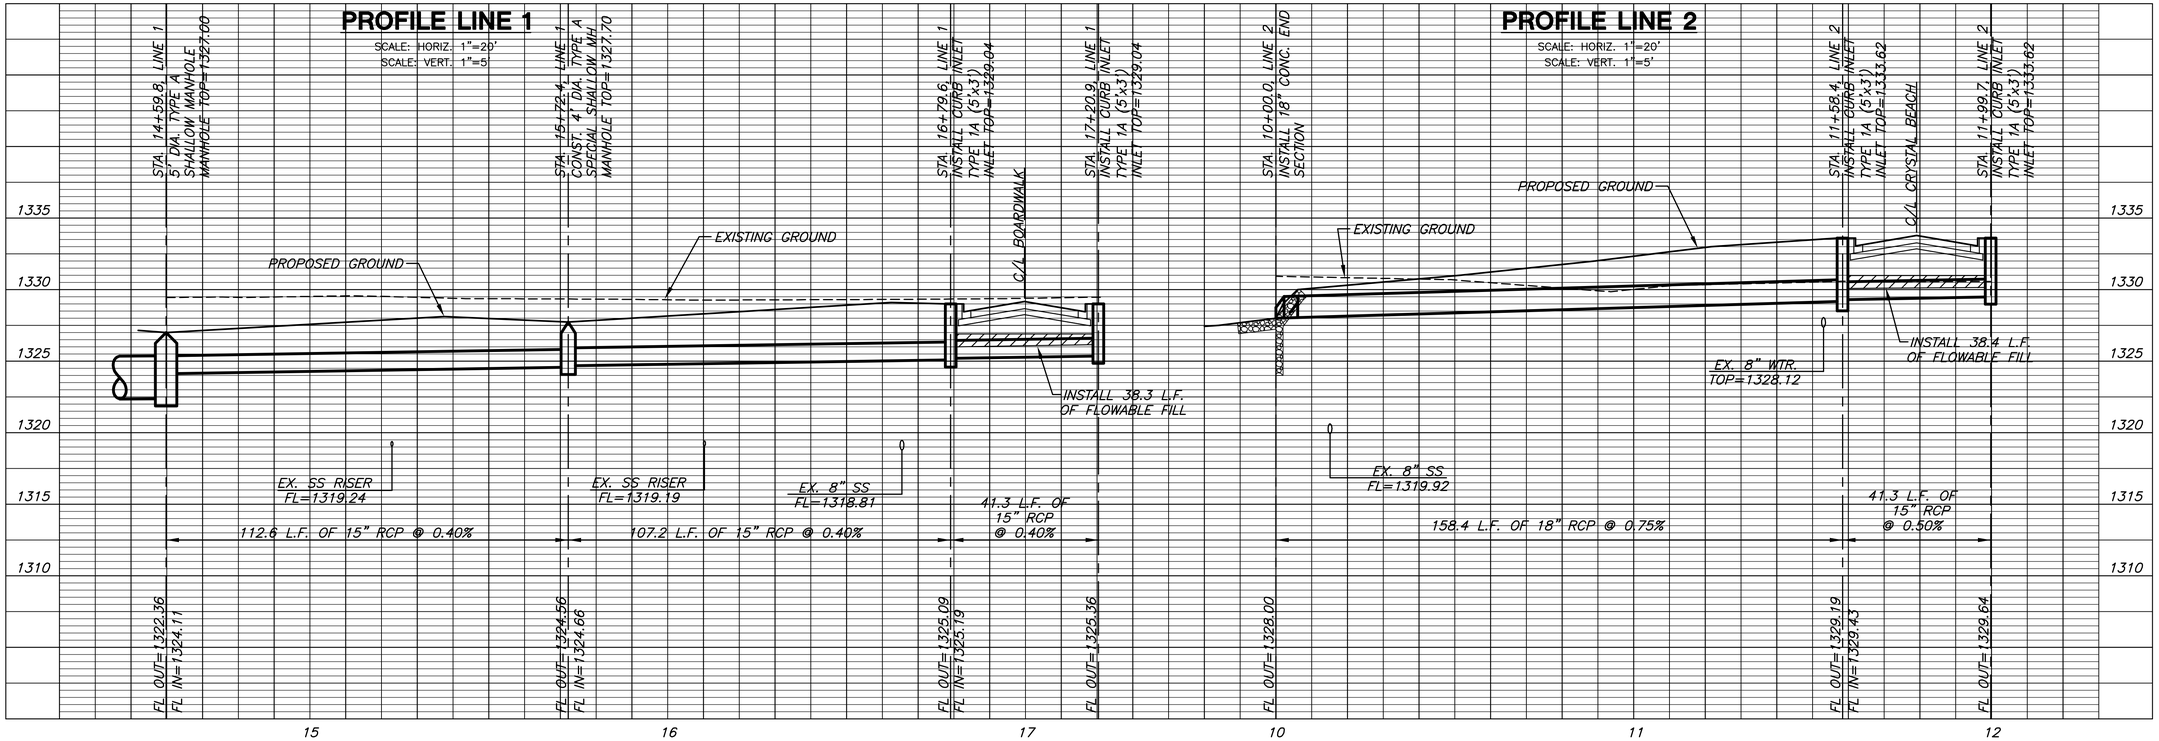

MKEC ENGINEERING CONSULTANTS, INC.
411 N. WEBB ROAD
WICHITA, KS. 67206
316 - 684 - 9600

STORM WATER SEWER #641
THE MOORINGS TENTH ADDITION

LINE 1 & LINE 2
SHEET TITLE
468-84469
PROJECT NUMBER
DFL
DESIGN BY
AAM
DRAWN BY
GJA
CHECKED BY
ISSUED
August 2008
REVISED
SHEET NO.
5 of 15

PLOTTED: Tuesday, August 26, 2008 @ 06:53PM
J:\CIVIL\06608\DWG\SWS\MOORINGS 10\06608_D2.DWG