The Gateway Center 2nd Addition

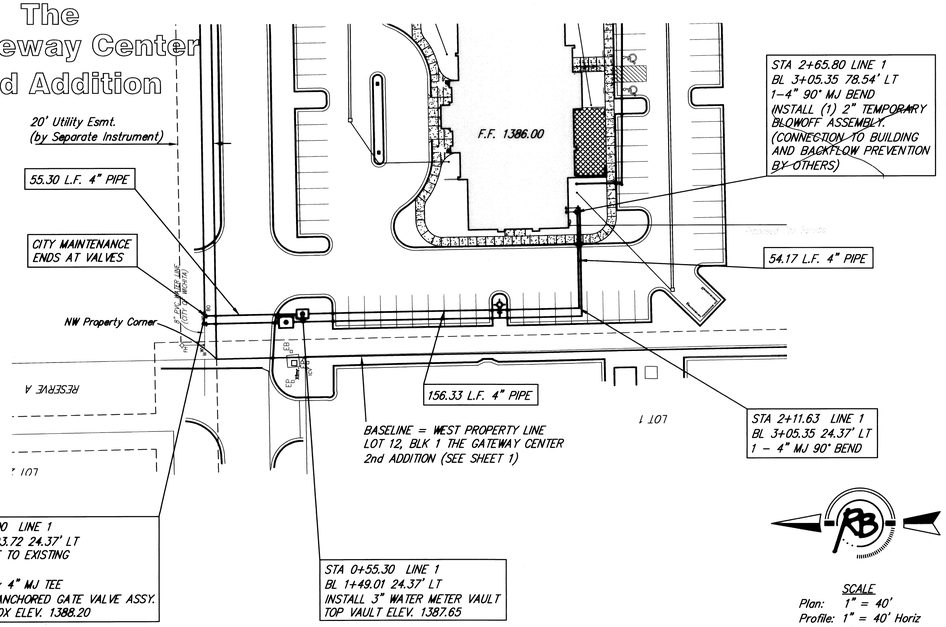

4" DOMESTIC SERVICE

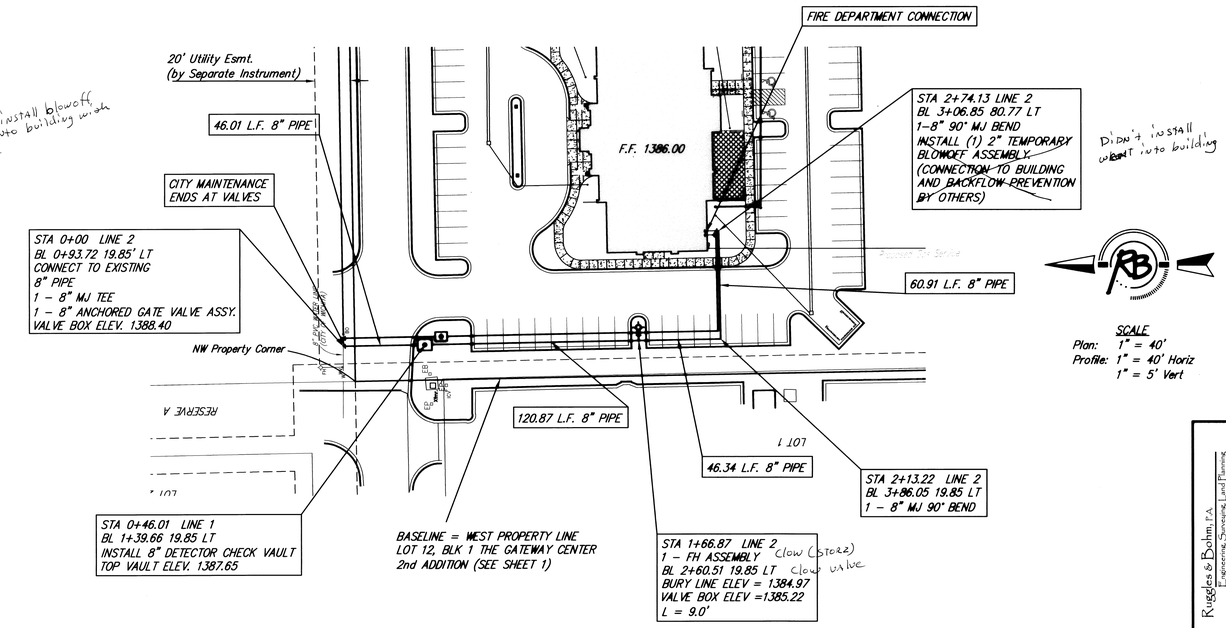

FIRE SERVICE

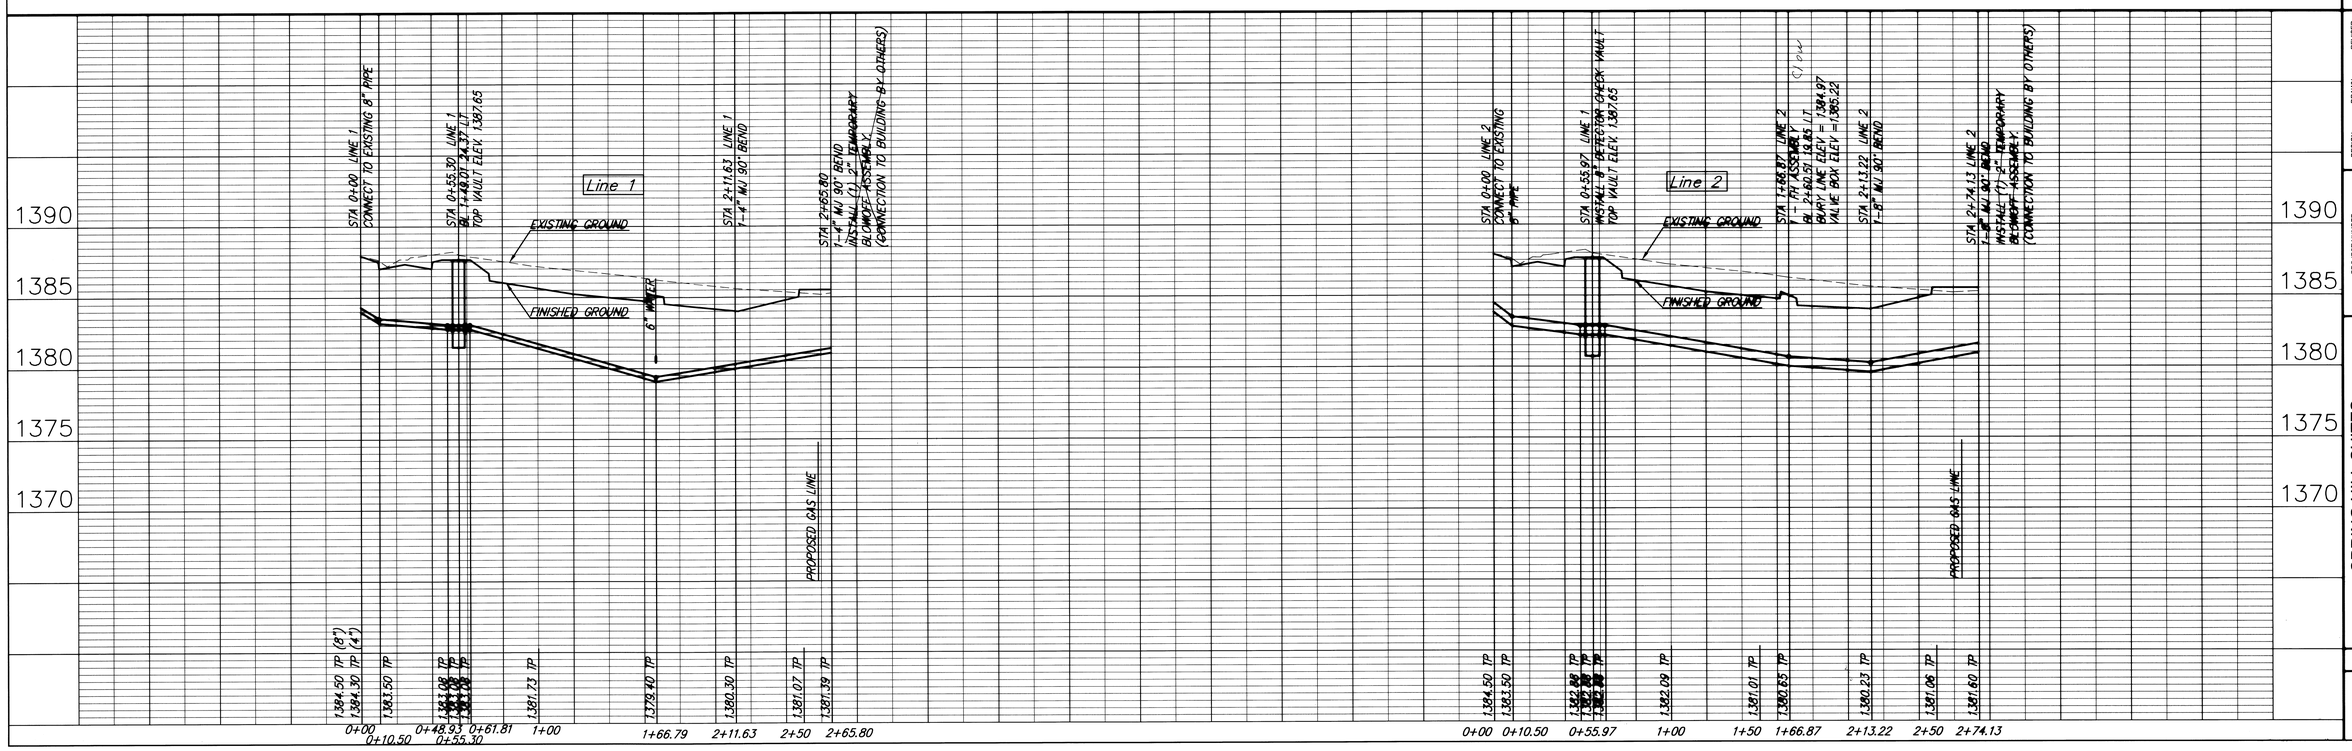

Ruggles & Bohm, P.A.
Engineering, Surveying, Land Planning
604 North Main
Wichita, Kansas 67203
(316) 264-4003
FAX (316) 264-4008
E-mail: info@rbpinc.com
www.rbpinc.com

DESIGN	DRAWN	REVISED
TCR	JDM	
UTILITY	DATE	REVIEW
	July 12, 2007	

PROJECT NUMBER
PROJ. 06-0223
PPS: 60/853
DRAWING FILE
Water Line 1, 2

SPRING HILL SUITES
Water Sevices Plan/Profile
WICHITA, KANSAS

RB JOB
3064E

SHEET
2
OF
5