FHWA REGION NO.	STATE	PROJECT NUMBER	FISCAL YEAR	SHEET NUMBER	TOTAL SHEETS
	KANSAS	TE 0234 01		7	69

NOTE:

1. BASELINE STATIONING IS TO FACE OF CURB
2. CURB ELEVATION INDICATED IS AT FULL HEIGHT CURB.

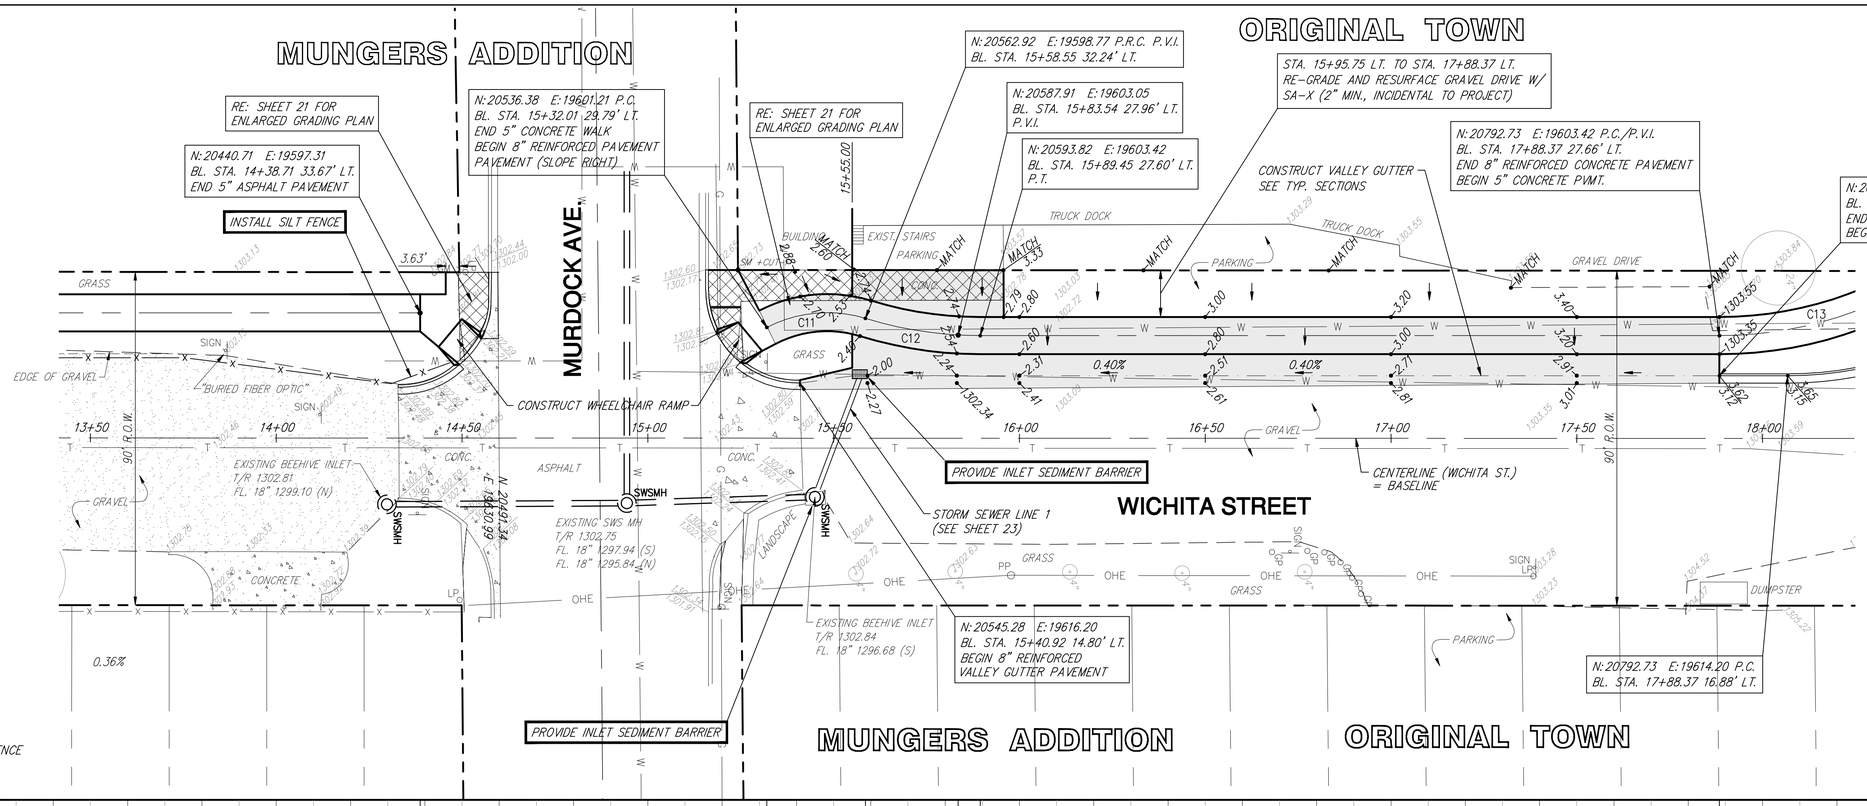

PAVEMENT CL CURVE DATA:

C11 D=44°45'05"
R=35.0'
L=27.34'

C12 D=17°06'50"
R=105.0'
L=31.36'

C13 D=22°50'14"
R=105.0'
L=41.85'

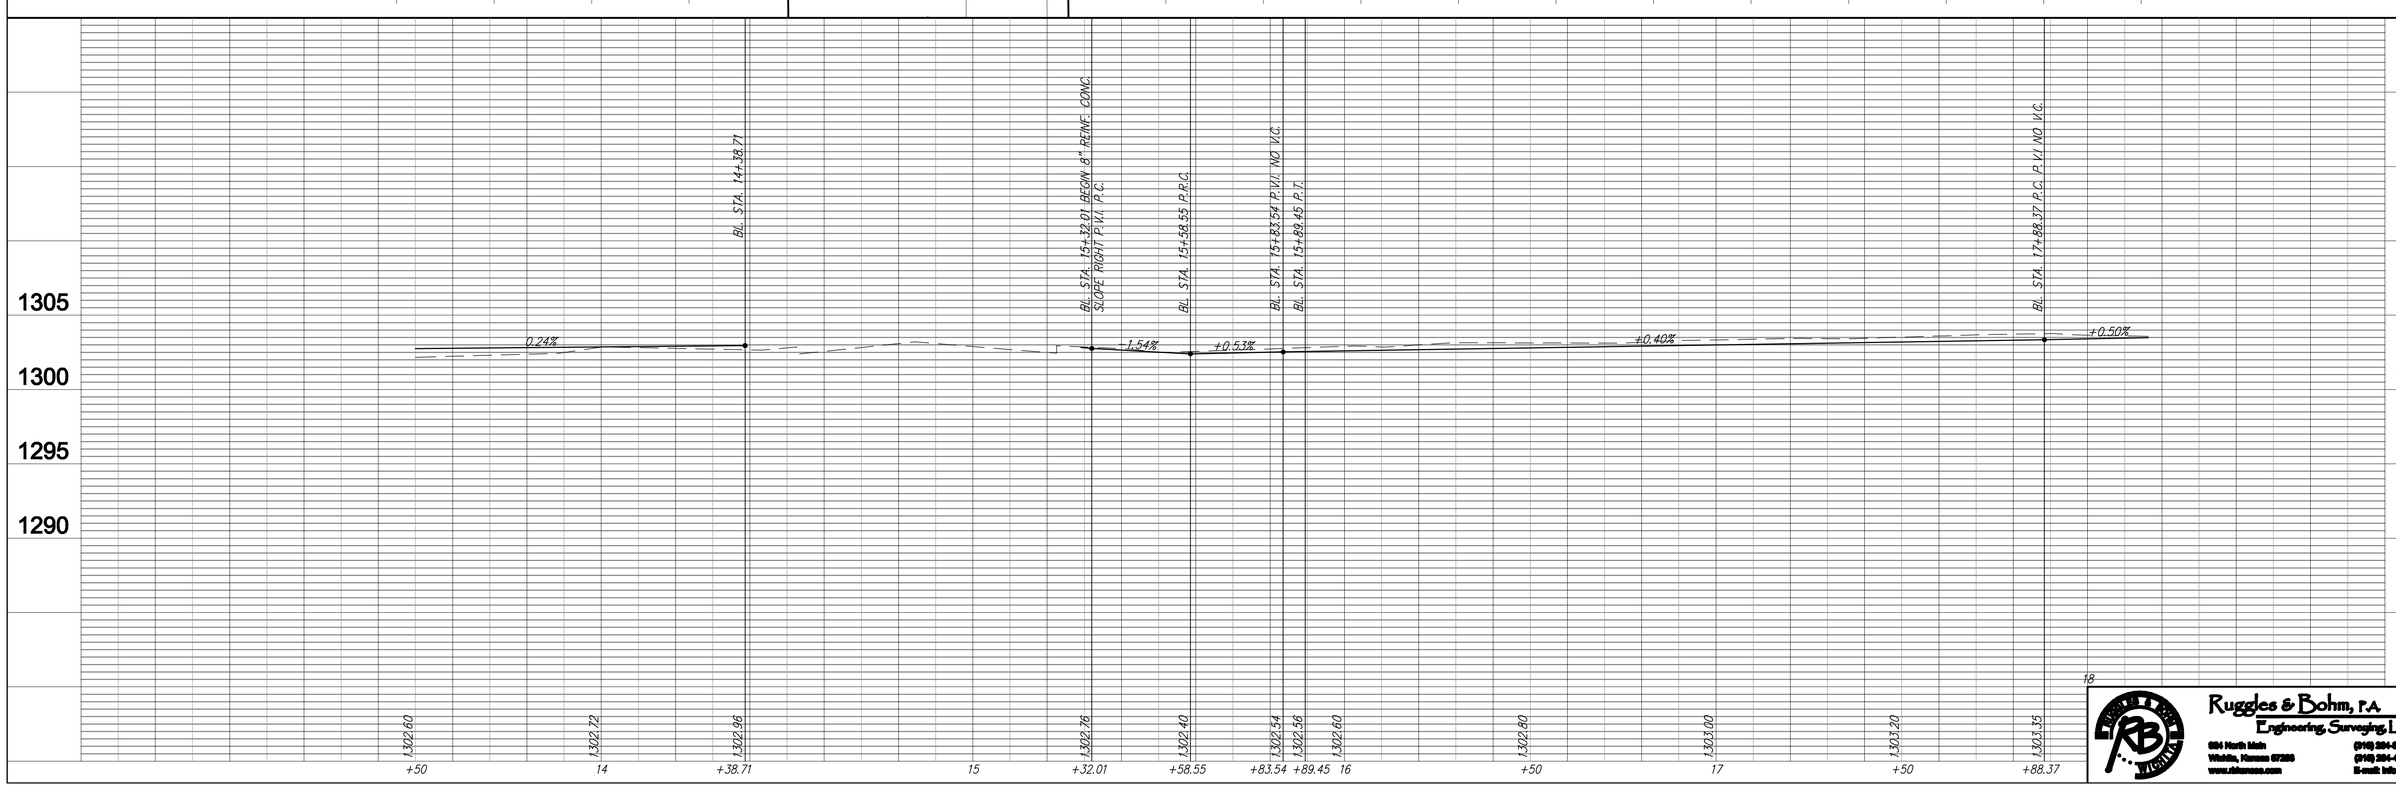

Ruggles & Bohm, P.A.
Engineering, Surveying, Land Planning
604 North Main
Wichita, Kansas 67203
www.rbkansas.com
(316) 264-0200
(316) 264-0221 fax
E-mail: info@rbkansas.com

RB JOB 2580T

SHEET 7 OF 70

DESIGNED TCR
DRAWN EJB
DATE May 16, 2008

PROJECT NUMBER Proj. No. 472 84008
DRAWING FILE Engineering Base {SH 4}

PLAN & PROFILE
MIDTOWN BIKEPATH
WICHITA, KANSAS