FHWA REGION NO.	STATE	PROJECT NUMBER	FISCAL YEAR	SHEET NUMBER	TOTAL SHEETS
	KANSAS	TE 0234 01		21	70

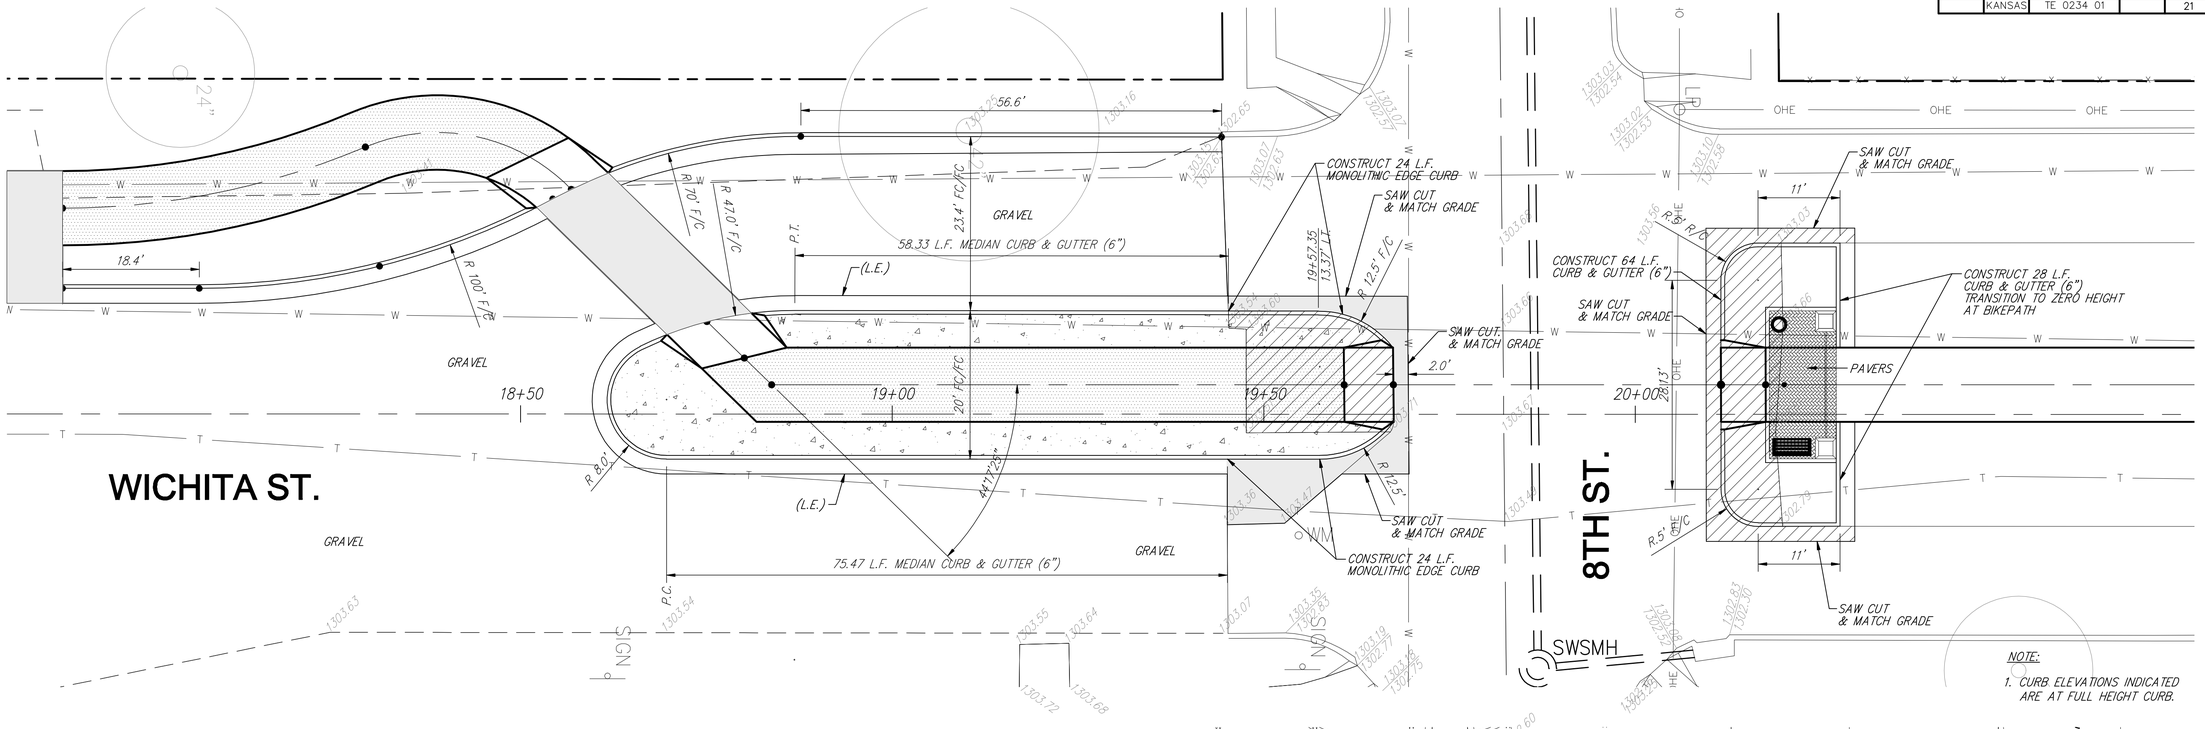

NOTE:

1. CURB ELEVATIONS INDICATED ARE AT FULL HEIGHT CURB.

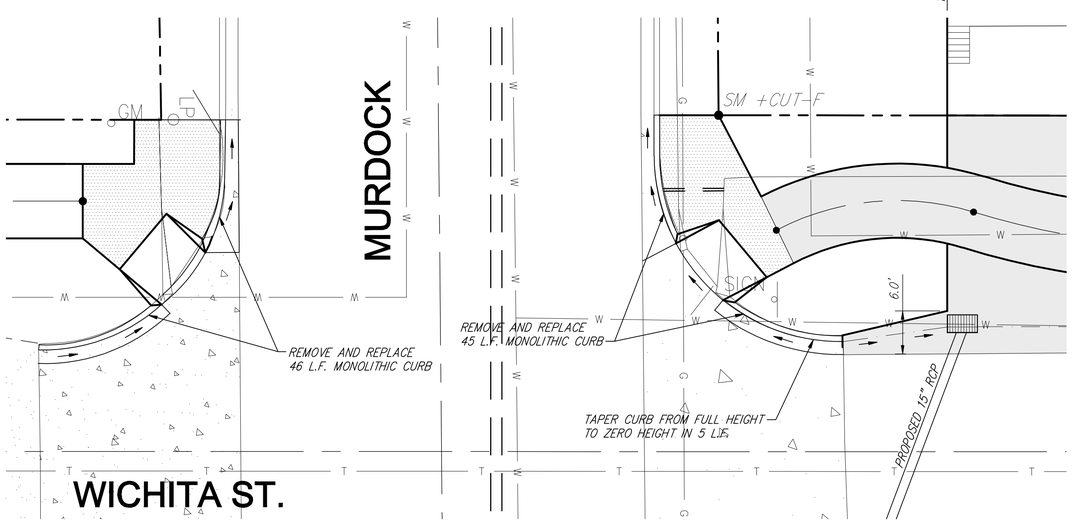

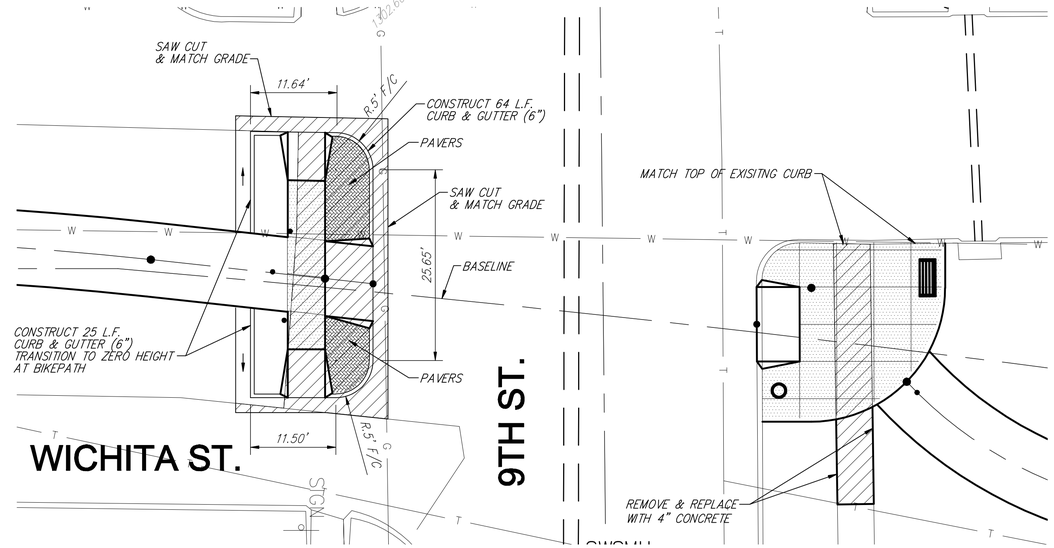

REMOVE PAVEMENT/WALK

4" CONCRETE SIDEWALK

8" REINFORCED CONCRETE PAVEMENT

5" CONCRETE PAVEMENT

10' 0 10'

MIDTOWN BIKEPATH/GREENWAY

ENLARGED GRADING PLAN

WICHITA, KANSAS

Ruggles & Bohm, P.A.
Engineering, Surveying, Land Planning
924 North Main
Wichita, Kansas 67203
www.rbkansas.com
(316) 264-8008
(316) 264-4621 fax
E-mail: info@rbkansas.com

DESIGN TCR
DRAWN EJB
REVIEW
UTILITY
DATE May 16, 2008

PROJ. NO. 25601

SHEET 21 OF 70

DRAWING FILE Base {Typ. Sect.}

PROJECT NUMBER 472 84008