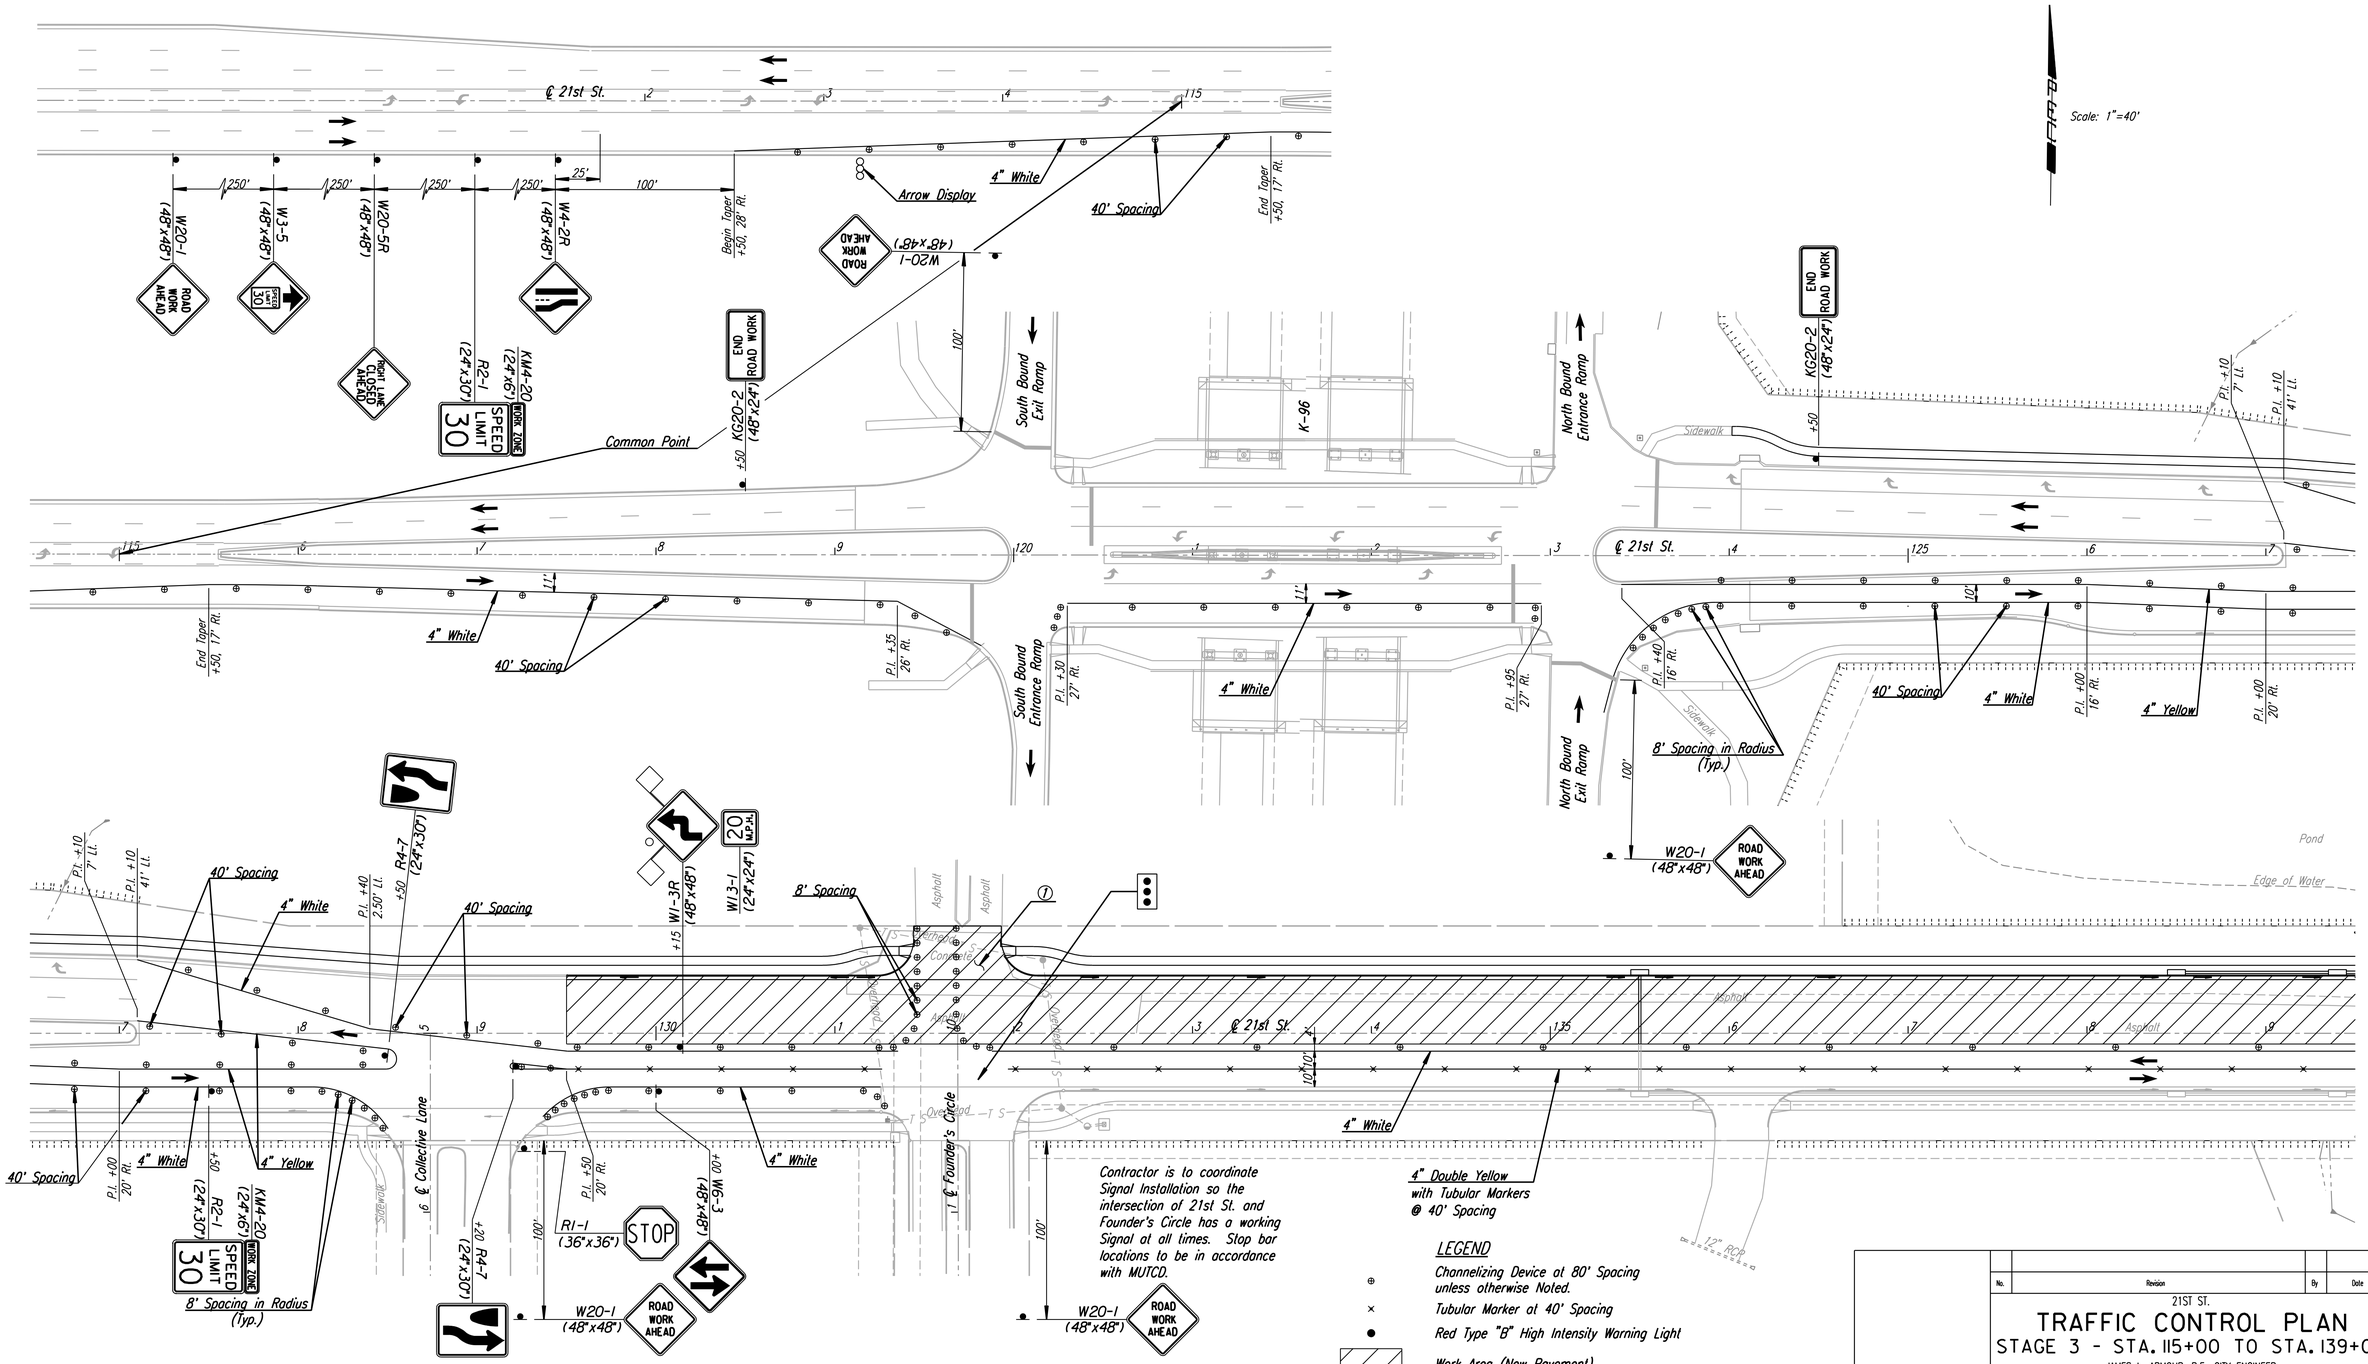

Note: Utilities are not shown on Traffic Control Plans. The Contractor is responsible for verification as to type and location of underground utilities as may be necessary to avoid damage thereto. The Contractor is responsible for repairing any damage to underground utilities.

① Construct entrance half at a time to provide temporary all weather access to entrance at all times during construction.

No.	Revision	By	Date

21ST ST.

TRAFFIC CONTROL PLAN

STAGE 3 - STA. 115+00 TO STA. 139+00

JAMES L. ARMOUR, P.E.-CITY ENGINEER
CITY OF WICHITA PROJECT NO. 472-84636

Professional Engineering Consultants, P.A.
303 S. TOPEKA • WICHITA, KANSAS 67202
316-262-2691 • FAX 316-262-3003

Designed by	WDH	Job No.	01616
Drawn by	SVB	Date	August, 2008

SHT. 174 of 282

DSNR: JPS OPER: WDH SCALE: 1"=40'
I:/2001/01616/Traffic Control/01616-T.C. Stage 3 115.DGN 10-1-2007 14:36:46 LAST REV: 5-23-2008 BY: svb