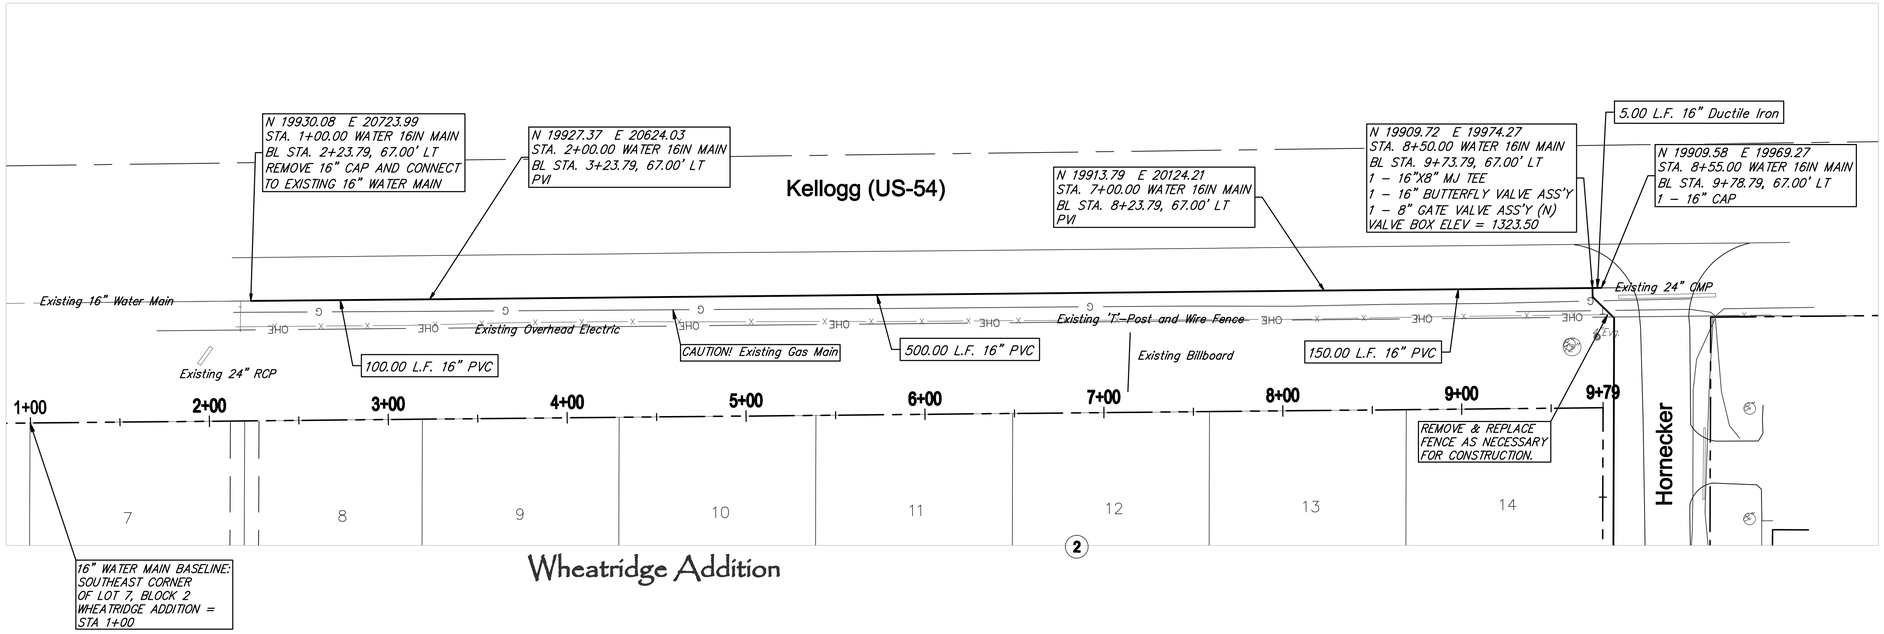

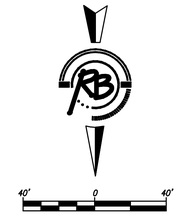

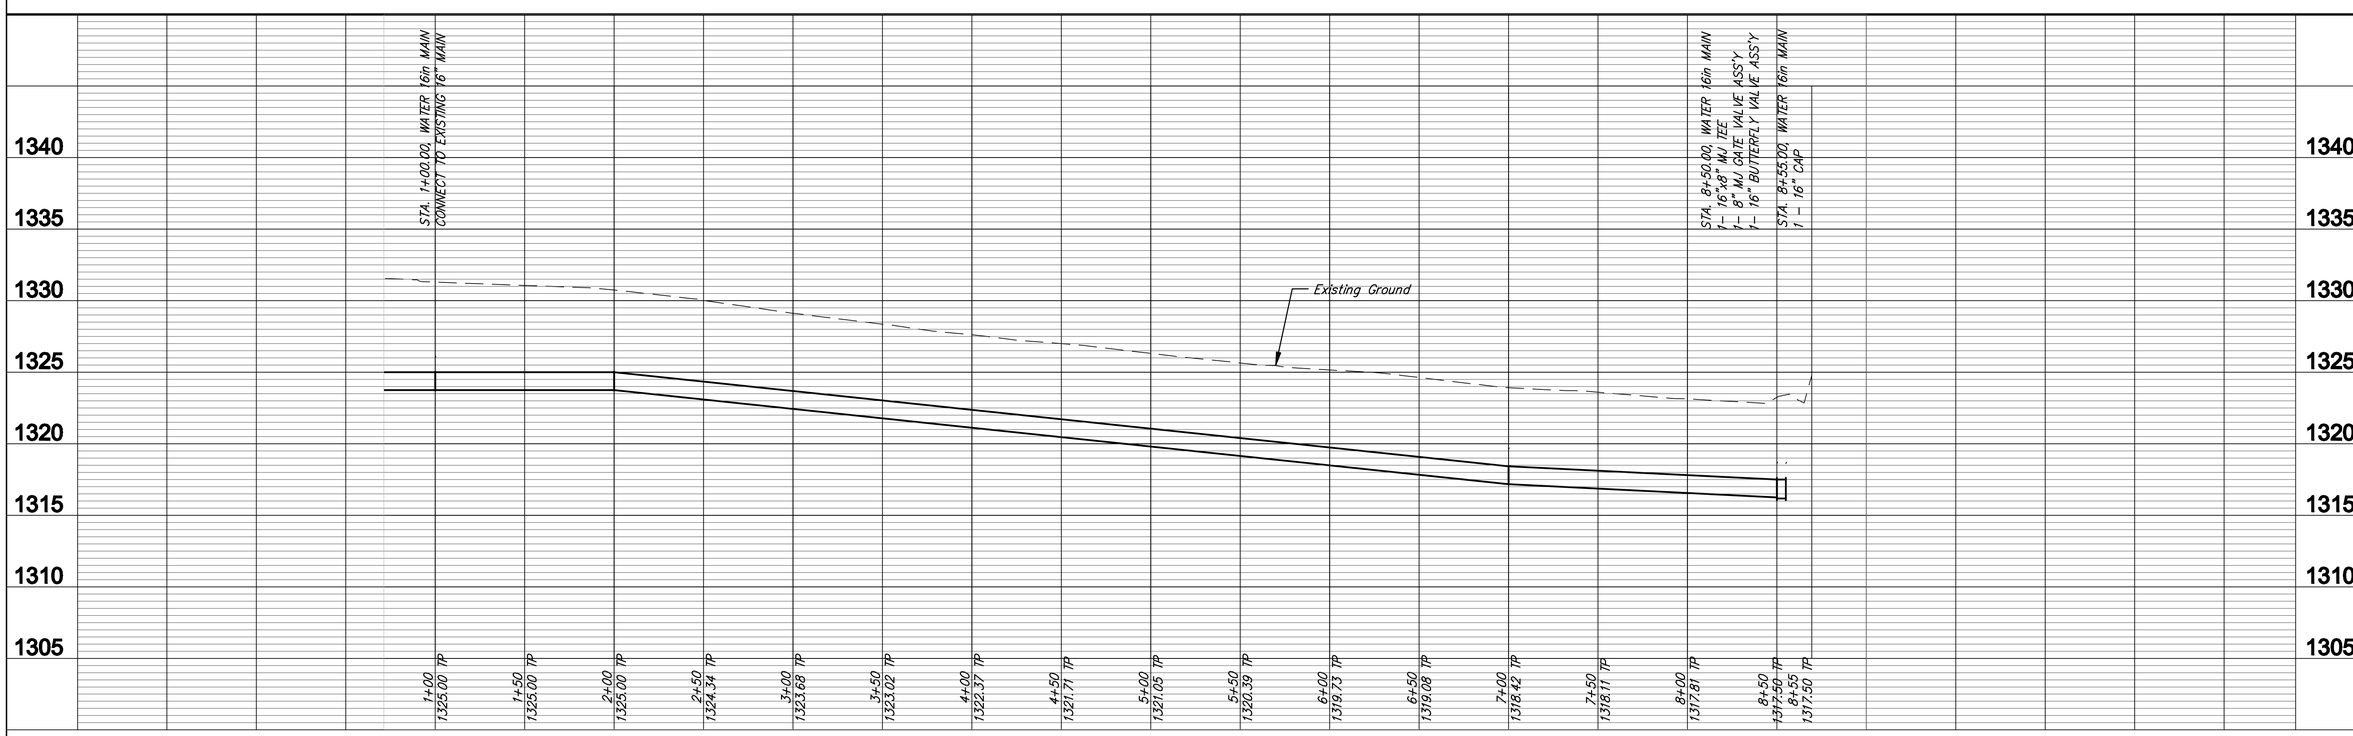

Rungless & Buckles, P.A.
Engineering Surveying Land Planning
8300 W. 21st St. N.
Wichita, Kansas 67205
(316) 722-4848
(316) 722-4849 Fax
www.rungless.com

DRAWN EJG DATE Sept. 4, 2008
CHECKED EJG DATE Aug. 21, 2008

PROJECT NUMBER 448-90392
DRAWING FILE Engineering Base (16in Main)

WATER DISTRIBUTION
16" Water Main
WICHITA, KANSAS

3308W