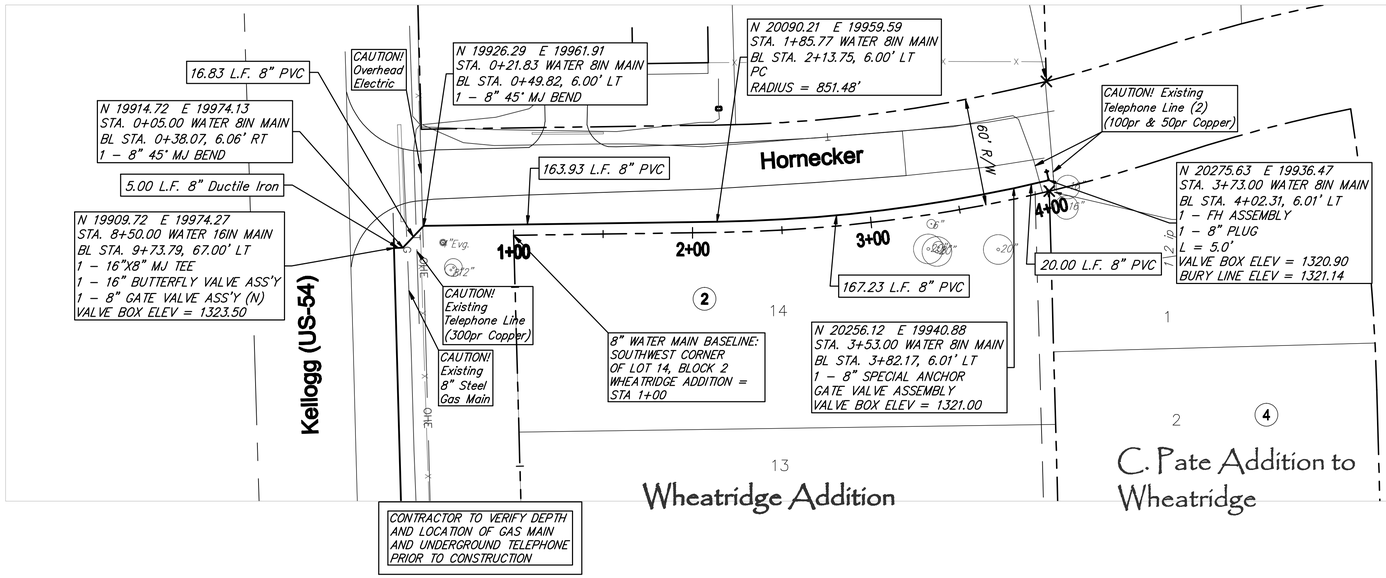

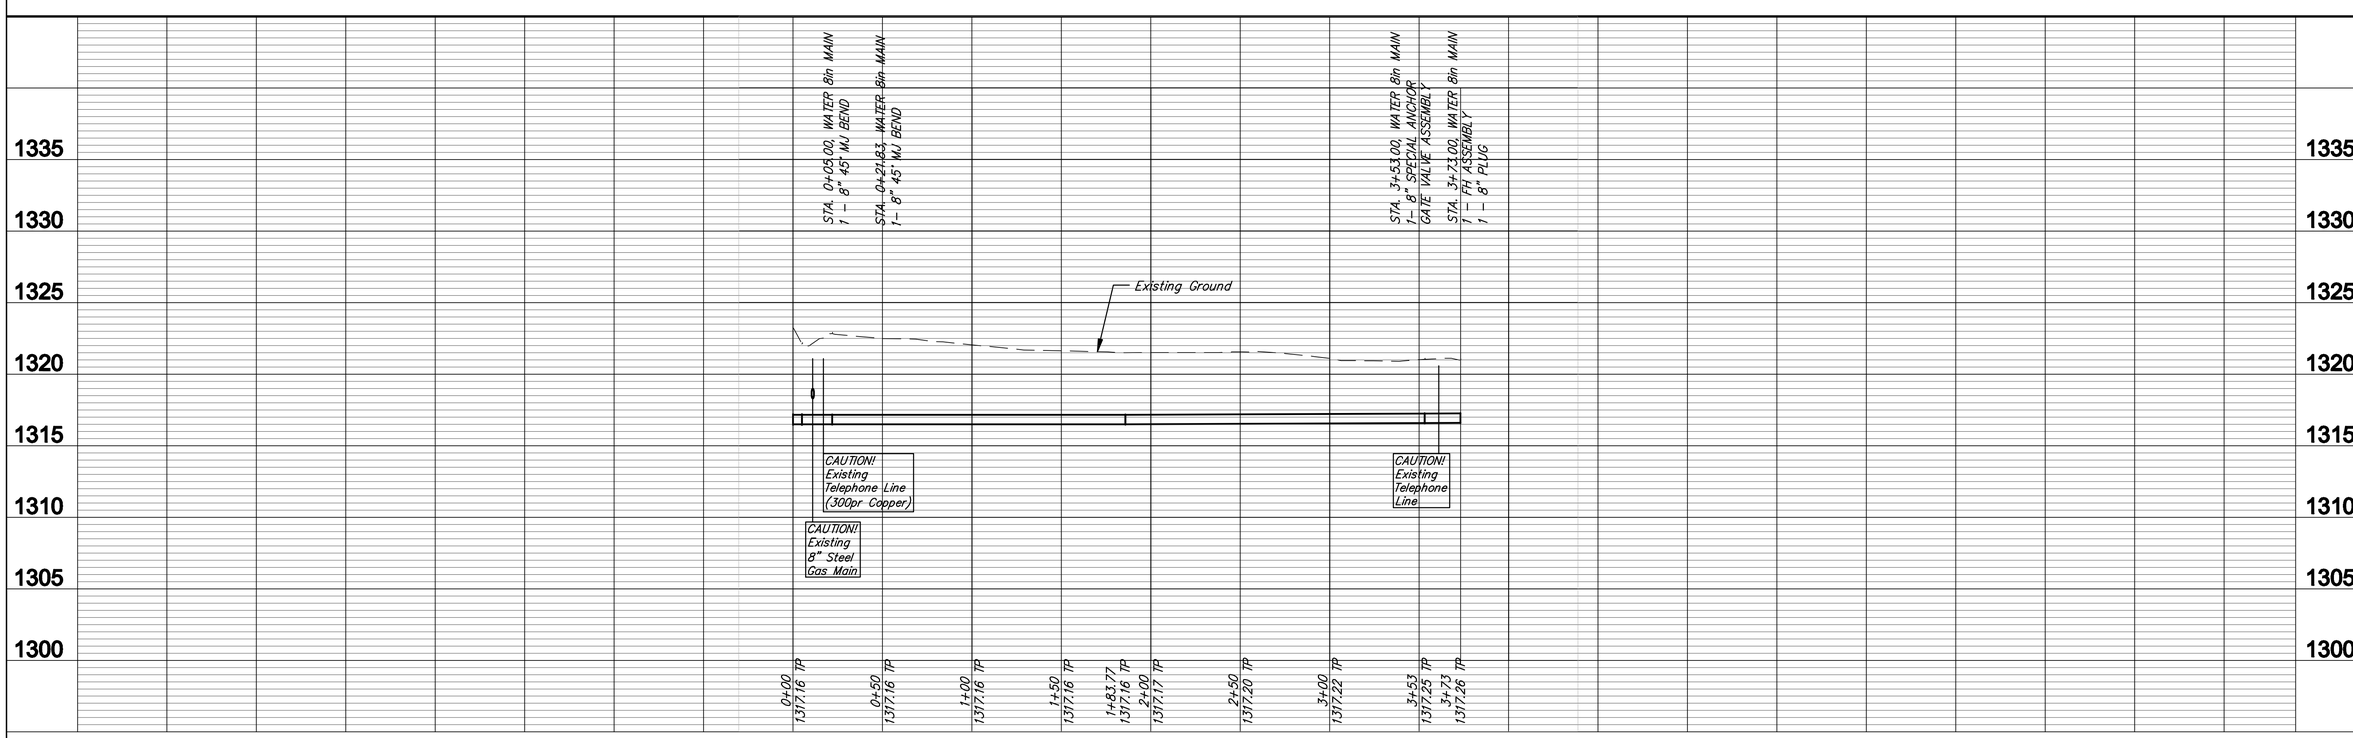

40' 0 40'

Rungless & Buckles, P.A.
Engineering Surveying Land Planning
8500 Rockhill
Wichita, Kansas 67204
316-263-8291
Fax 316-263-8290

DESIGNED EJG
DRAWN EJG
VERIFY
DATE Sept. 4, 2008 Aug. 21, 2008

PROJECT NUMBER 448-90392
DRAWING FILE Engineering Base {8in Main}

WATER DISTRIBUTION
8" Water Main
WICHITA, KANSAS

3308W

4
6