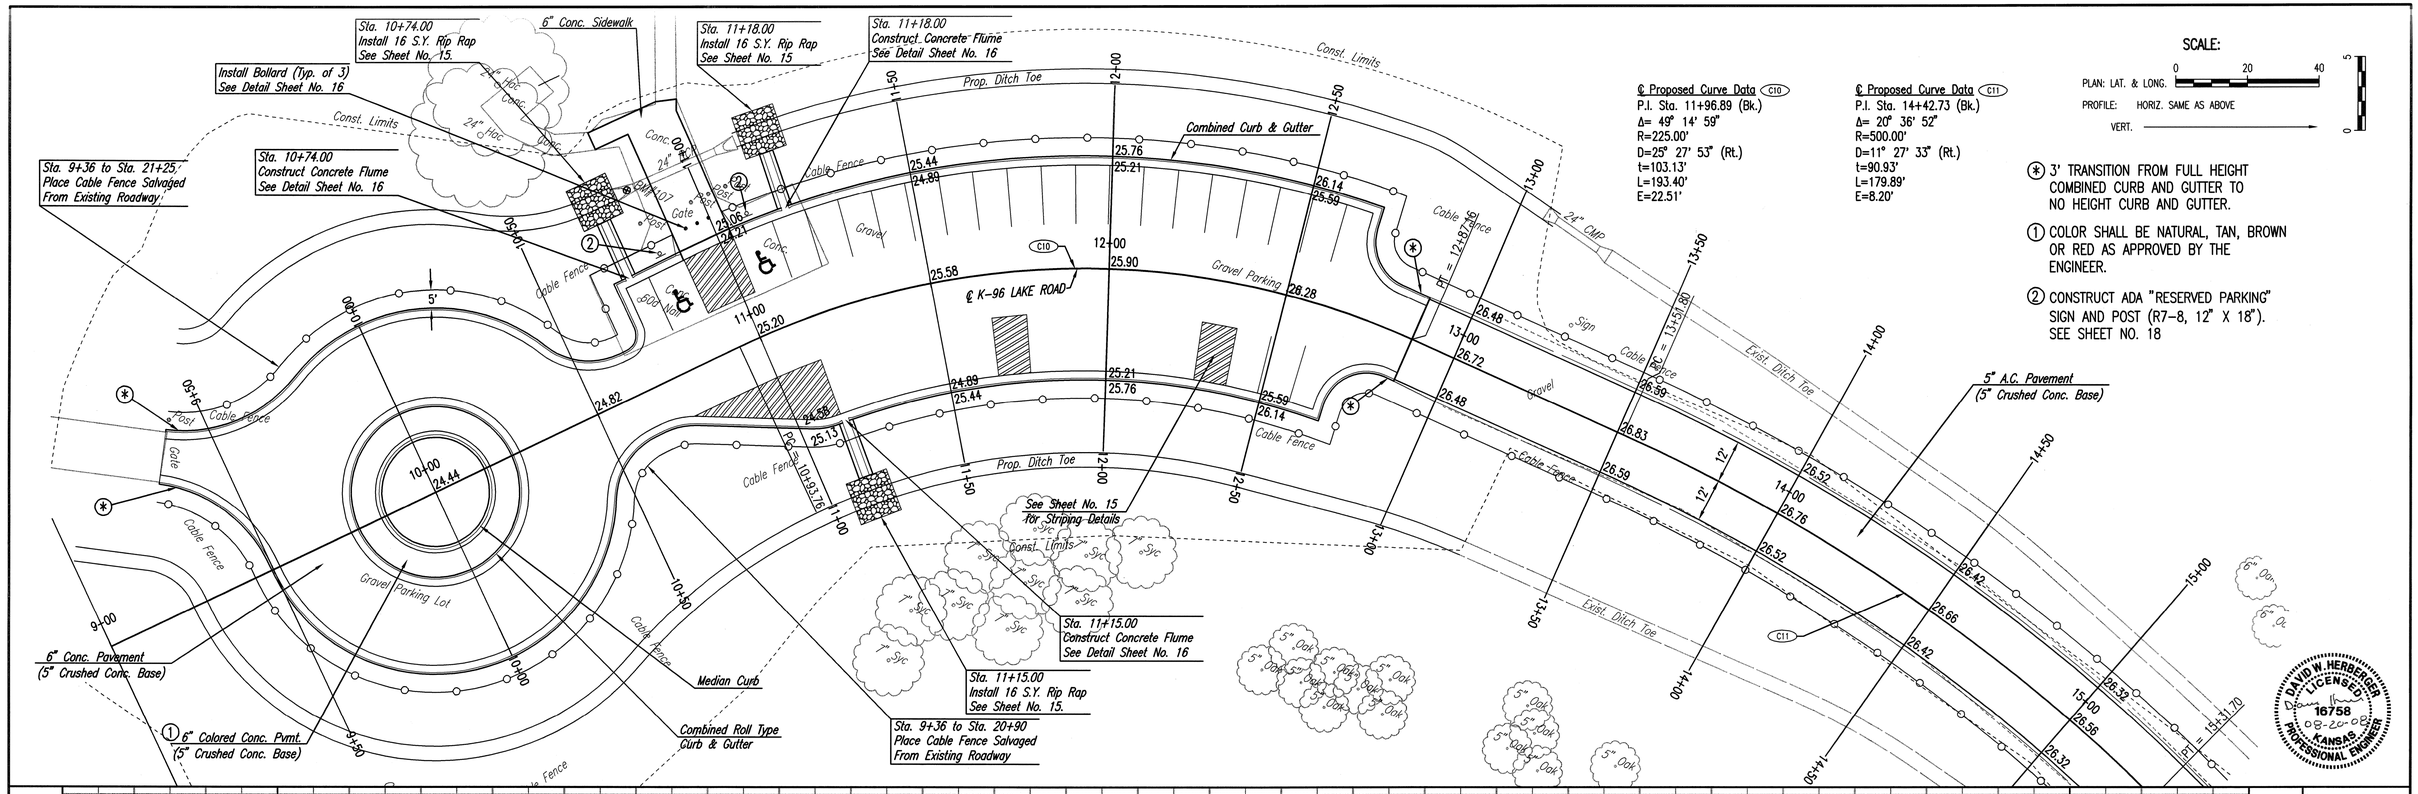

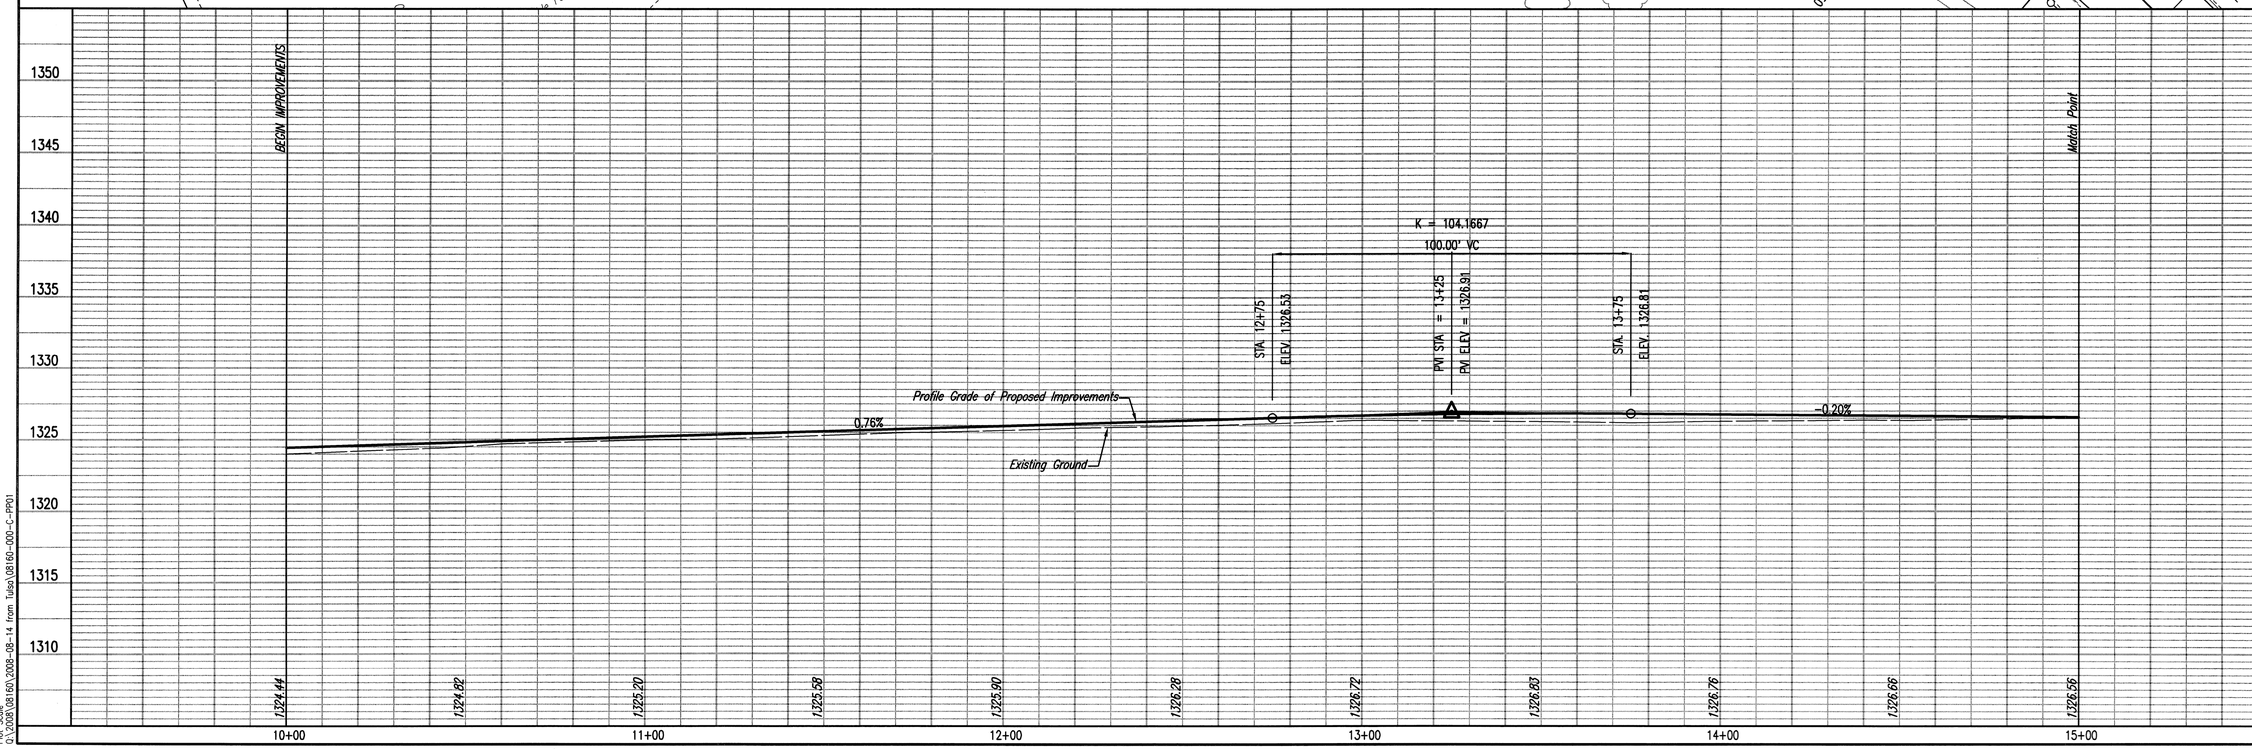

PLAN		BY	DATE
	CHECKED		
	CHECKED		

PROFILE		BY	DATE
	CHECKED		
	CHECKED		

Saved 08-18-2008 2:09:52 PM by TAT
Plot Scale 1:1 08-18-2008 2:09:49 PM
O:\2008\08160\2008-08-14 from Tulsa\08160-000-C-PP01

K-96 LAKE ROAD
PAVING AND INCIDENTAL DRAINAGE IMPROVEMENTS

K-96 LAKE ROAD

JAMES L. ARMOUR, P.E.–CITY ENGINEER
CITY OF WICHITA PROJECT NO. 472-84737

Professional Engineering Consultants, P.A.
303 S. TOPEKA • WICHITA, KANSAS 67202
316-262-2691 • FAX 316-262-3003

Designed By	BMM	Job No.	35-08160-000
Drawn By	BJS, TAT	Date	March 2008

Sheet 5 of 29