STATE	PROJECT NO.	YEAR	SHEET NO.	SHEETS
KANSAS	87 N-0357-01	2008	17	185

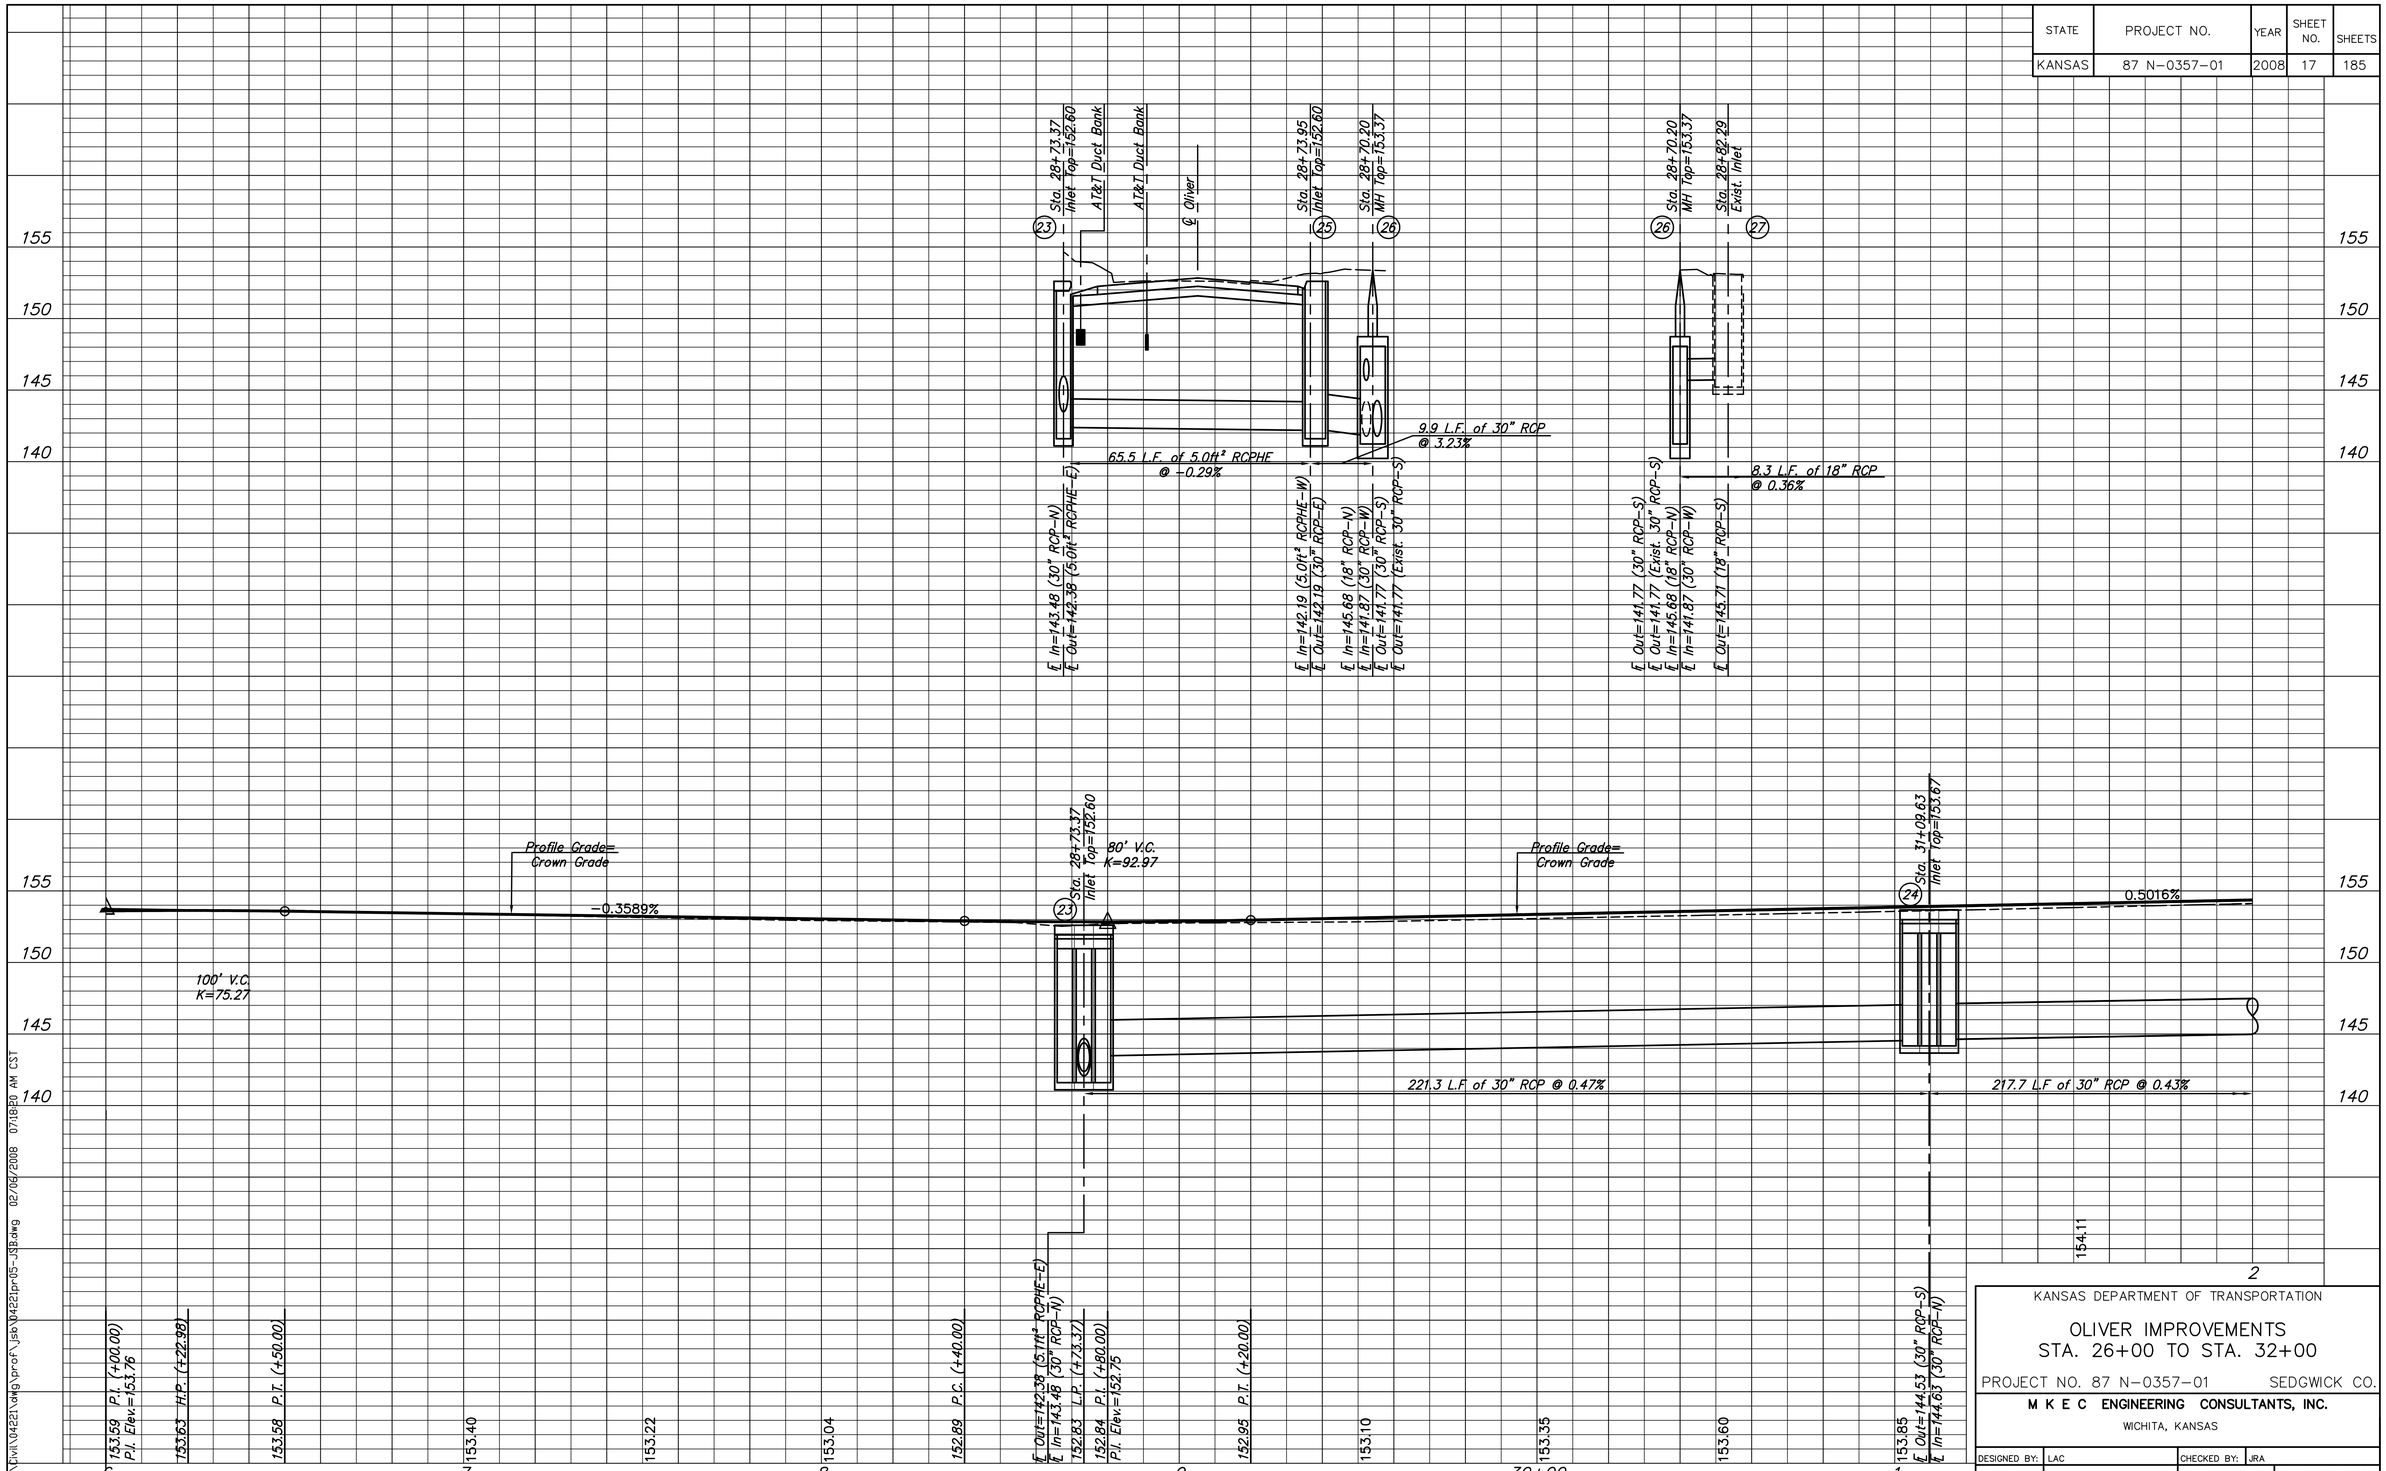

KANSAS DEPARTMENT OF TRANSPORTATION

OLIVER IMPROVEMENTS
STA. 26+00 TO STA. 32+00

PROJECT NO. 87 N-0357-01 SEDGWICK CO.

M K E C ENGINEERING CONSULTANTS, INC.
WICHITA, KANSAS

DESIGNED BY:	LAC	CHECKED BY:	JRA
DRAWN BY:	WNJ	DATE: 04/22/05	SHEET 17 OF 185