STATE	PROJECT NO.	YEAR	SHEET NO.	SHEETS
KANSAS	87 N-0357-01	2008	27	185

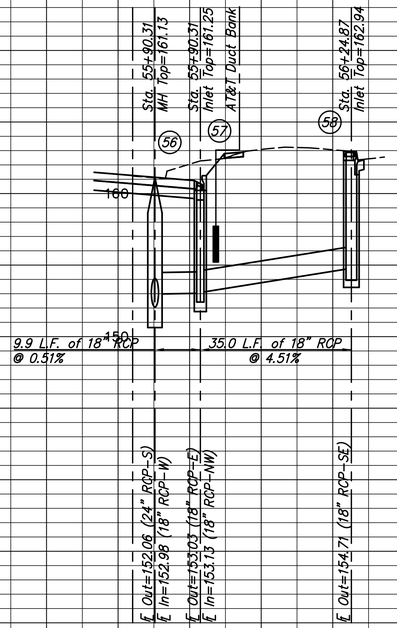

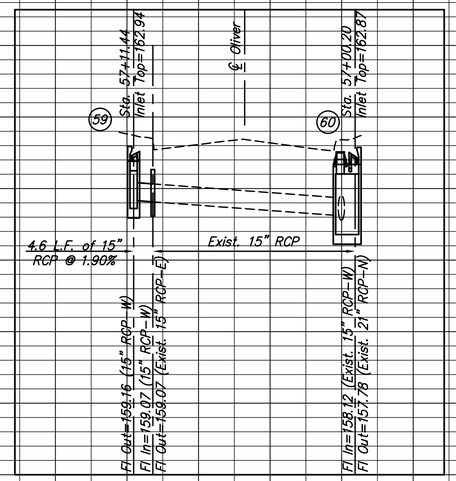

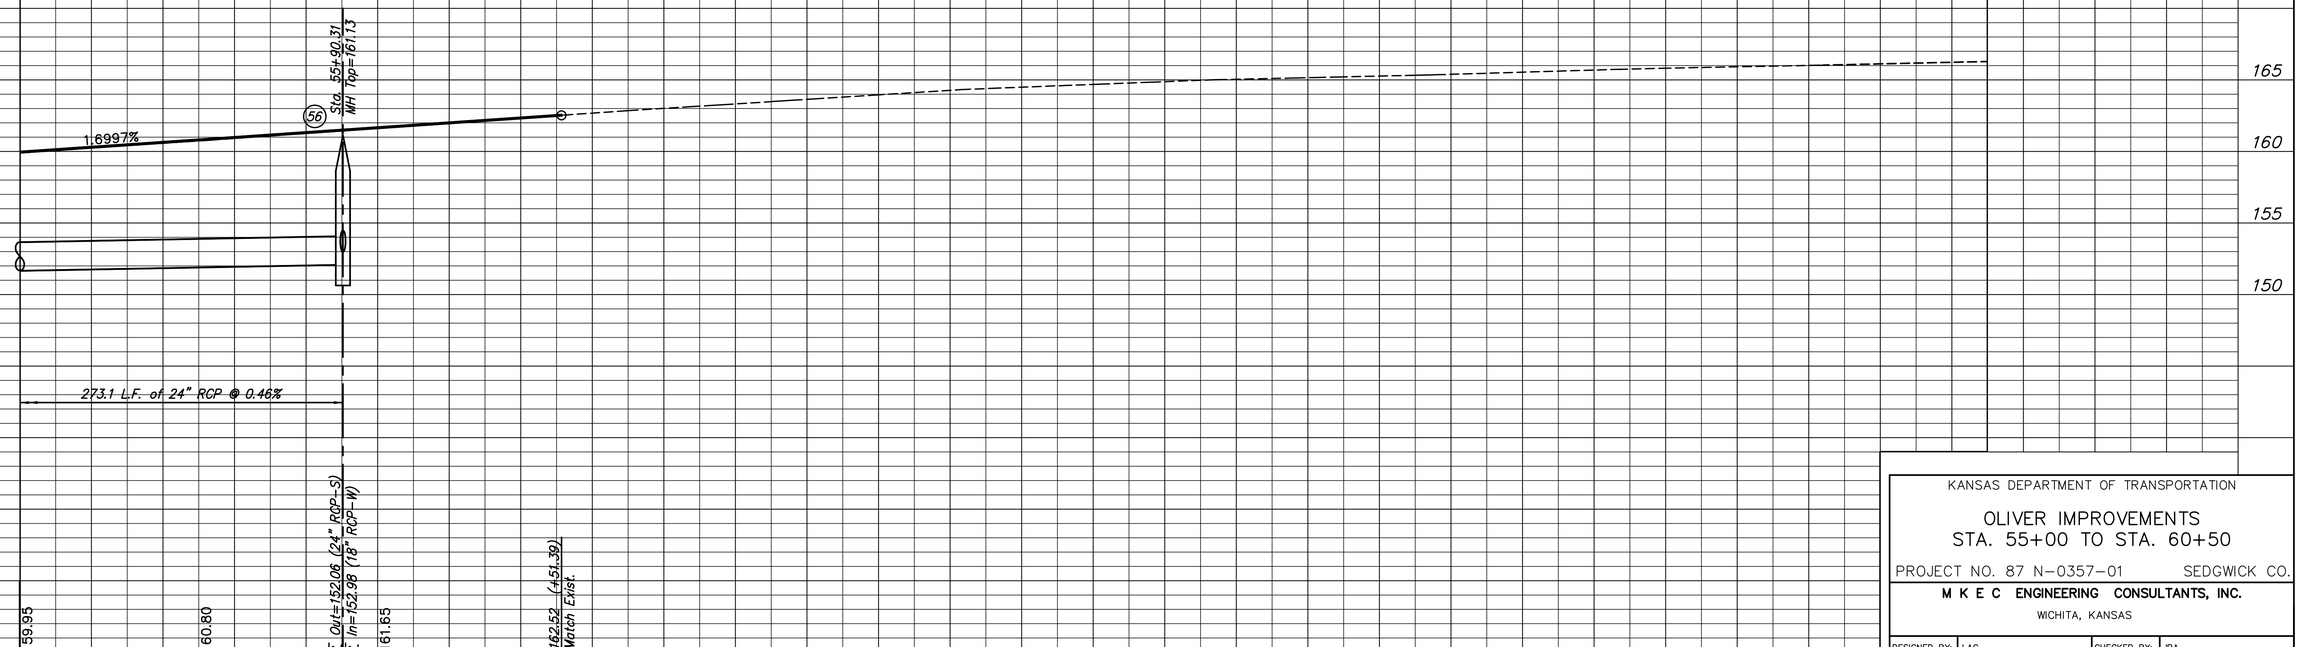

J:\Civil\04221\dwg\prof\sb\04221pr10-JSB.dwg 02/06/2008 07:19:10 AM CST

KANSAS DEPARTMENT OF TRANSPORTATION

OLIVER IMPROVEMENTS
STA. 55+00 TO STA. 60+50

PROJECT NO. 87 N-0357-01 SEDGWICK CO.

M K E C ENGINEERING CONSULTANTS, INC.
WICHITA, KANSAS

DESIGNED BY:	LAC	CHECKED BY:	JRA
DRAWN BY:	WNJ	DATE: 04/22/05	SHEET 27 OF 185