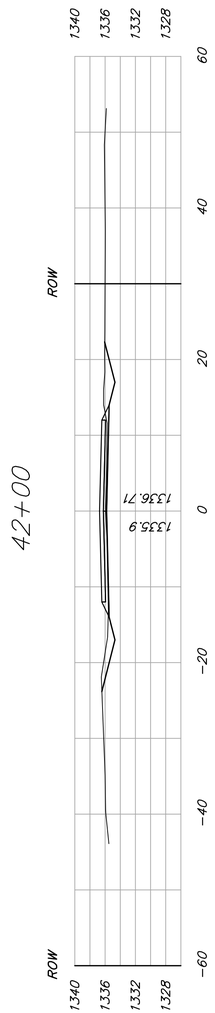

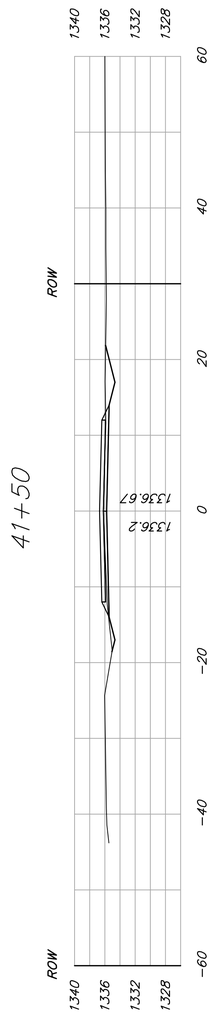

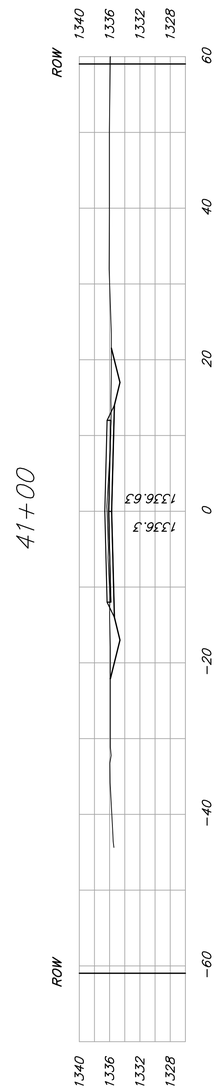

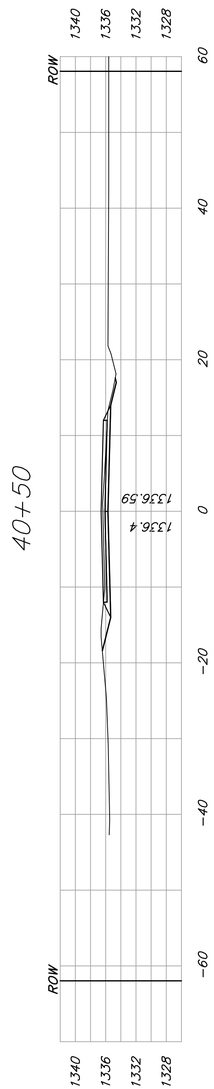

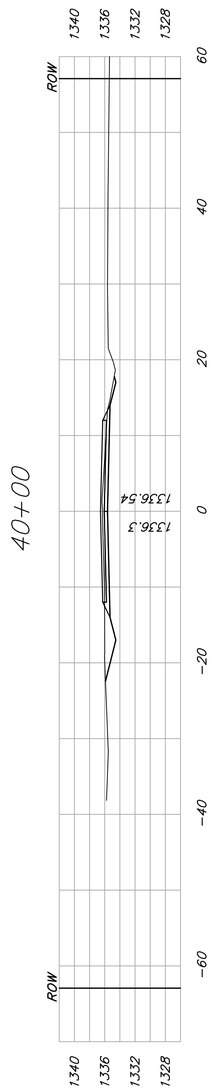

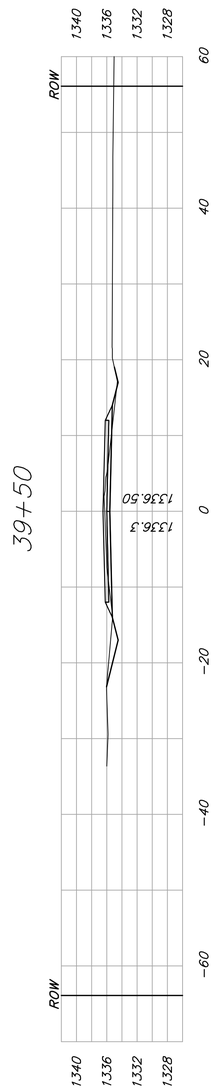

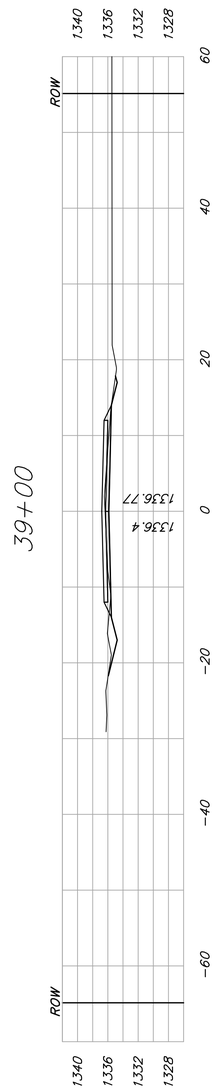

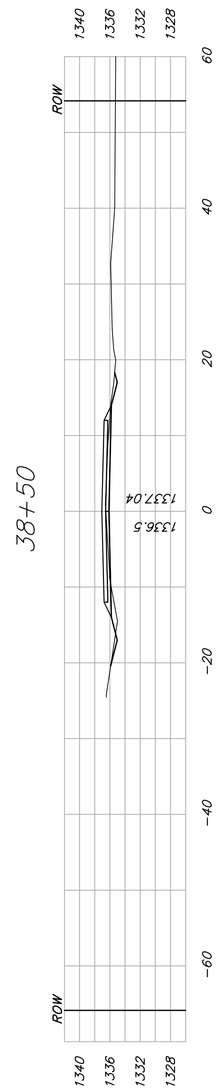

Drawing File: E:\Edgewater_45th Street Improvement\Land\dwg\base.dwg

OCTOBER, 2008

Design: TCA Drawn: TCA Approved: JFB Scale: 1:20	Project No. 08-08-E183 CAPITAL IMPROVEMENT PROJECT **Cross Sections** 45TH STR PAVING CIMARRON STR TO HOOVER RD	Baughman *Baughman Company , P.A.* 315 Ellis St. Wichita, KS 67211 P 316-262-7271 F 316-262-0149 ENGINEERING | SURVEYING | PLANNING | LANDSCAPE ARCHITECTURE

SHEET 15 OF 19