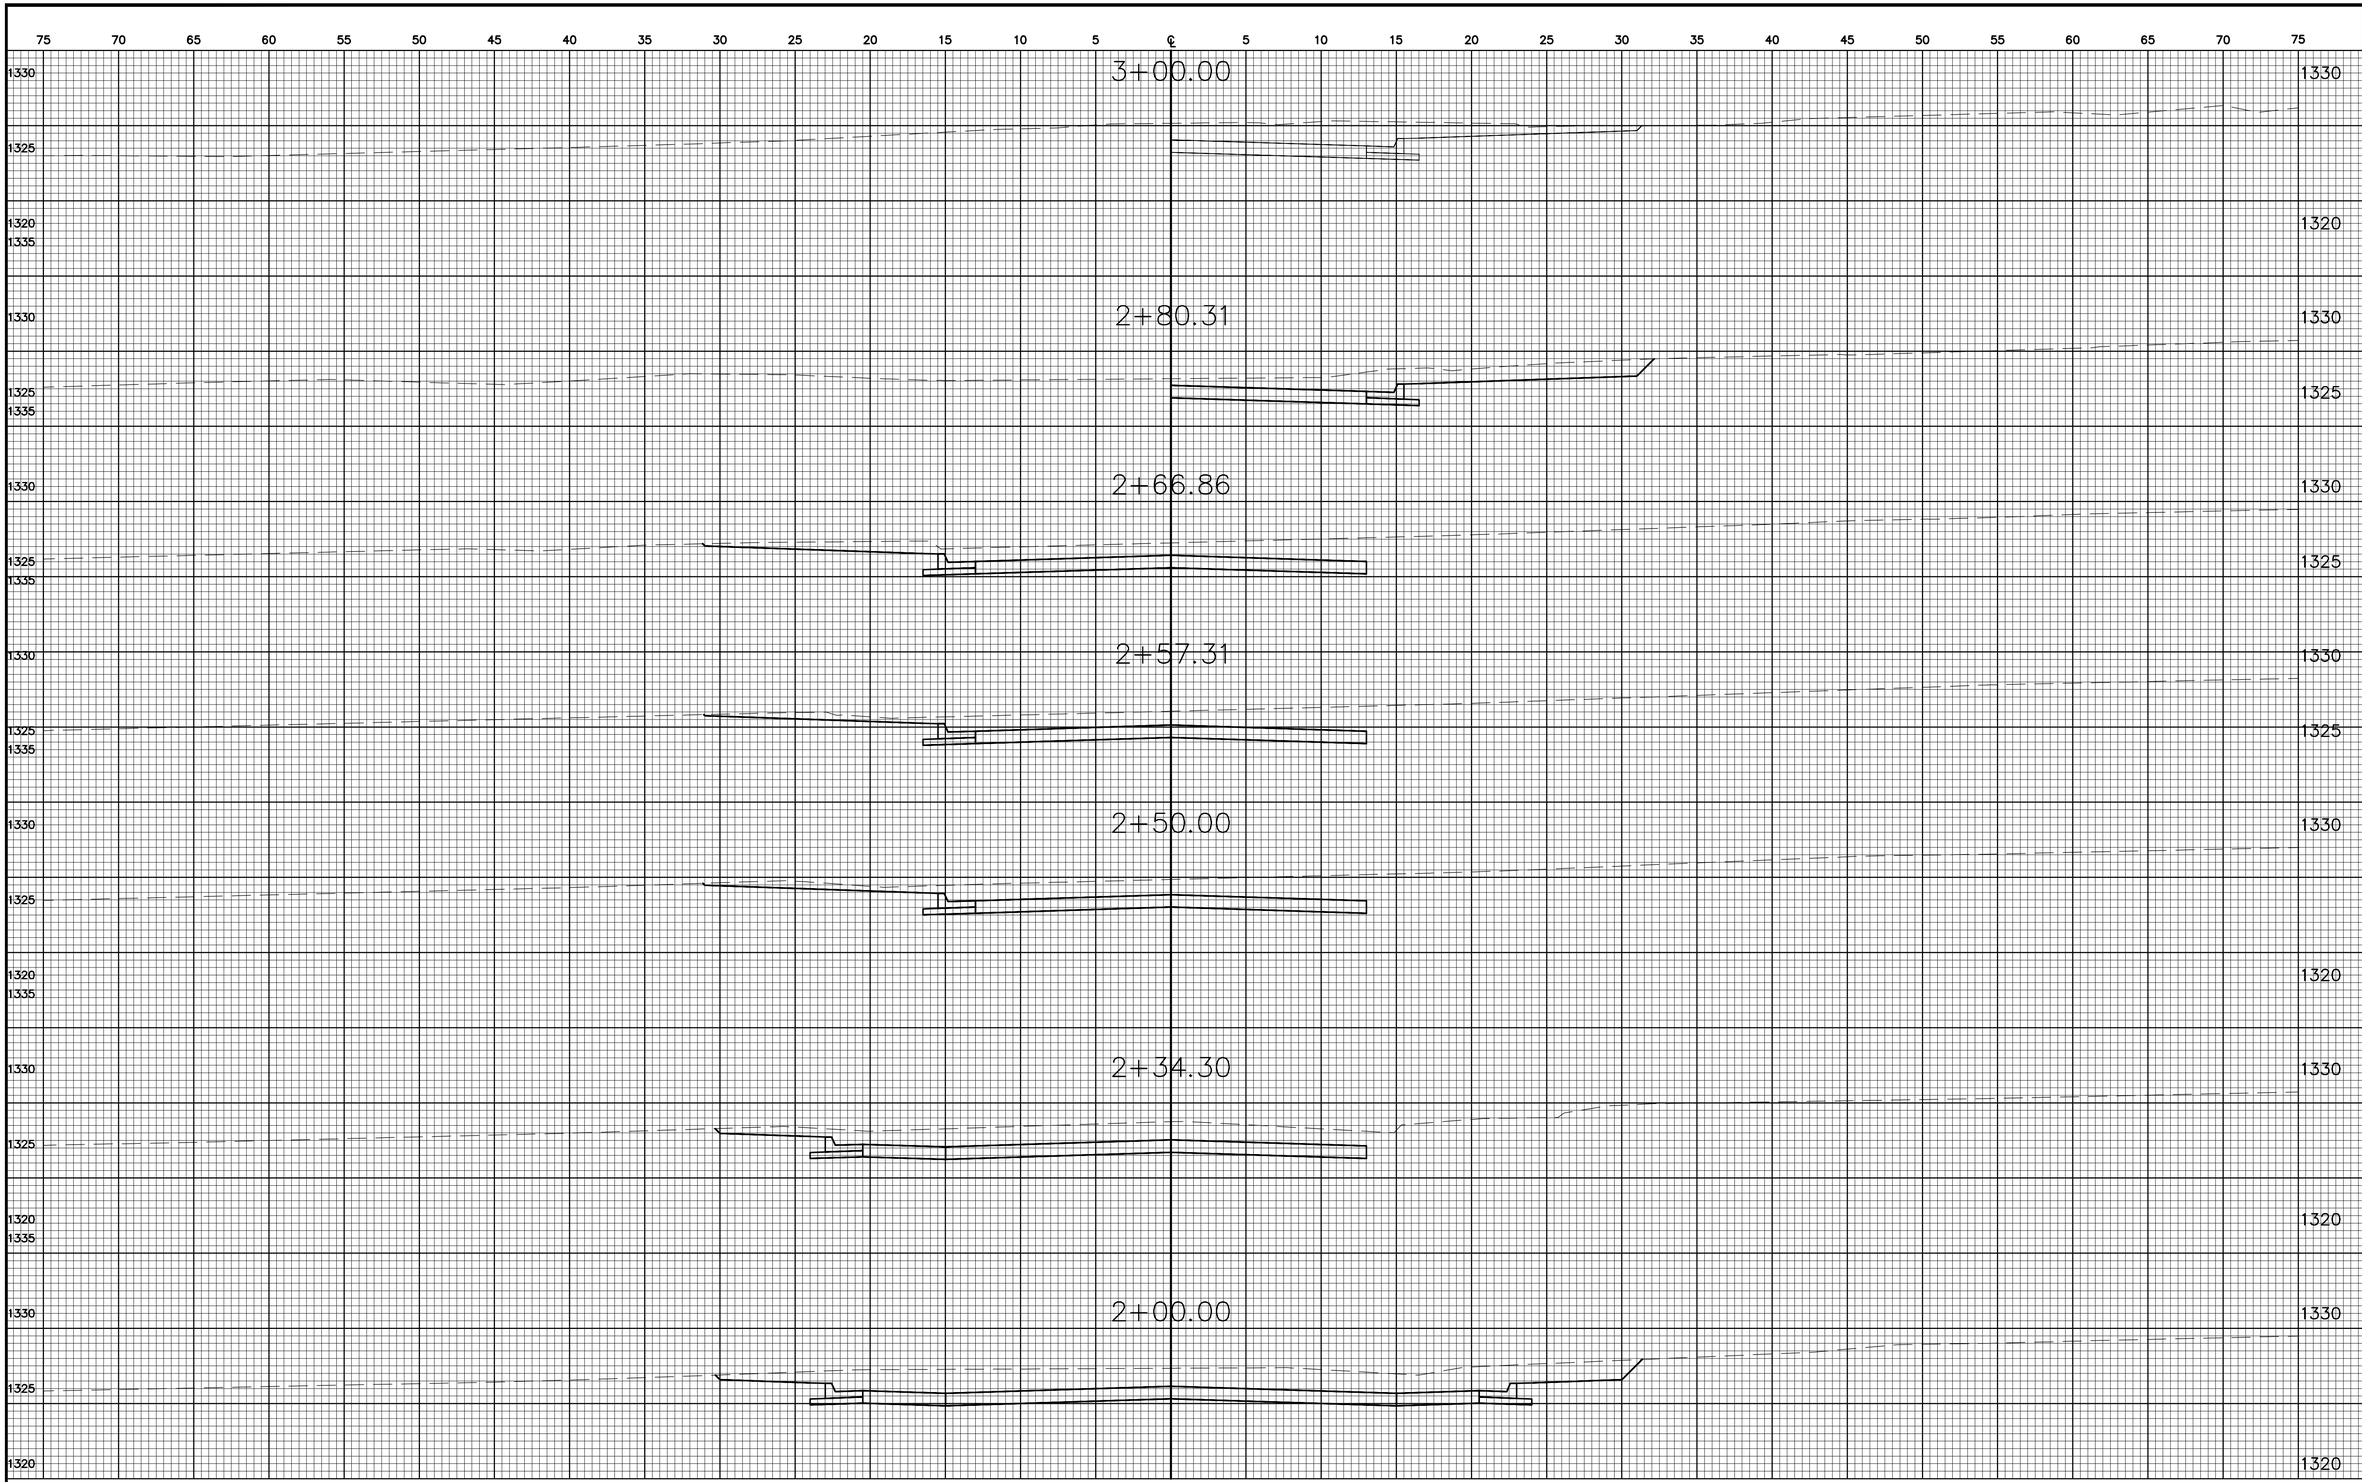

No.	Date	By	Approved	Revision

PARKSTONE ADDITION
CROSS SECTIONS
RUTAN AVENUE
JAMES L. AMOUR, P.E. – CITY ENGINEER
Project # 472-84571 OCA # 766166

CITY OF WICHITA, KANSAS

POE & ASSOCIATES, INC.
CONSULTING ENGINEERS
3940 E. Central, Suite 200 ■ Wichita, KS 67208-4242
Phone 316/685-4114 ■ FAX 316/685-4444

FINAL

Designed By: J. Ubert / T. Austin
Drawn By: S. Schmidt
Poe Job No.: 1879
Date: September 2008

Sheet
20 of 44