plans for an elementary school Sheridan and Maple

wichita kansas

GOENNE/BENEDICT
Architect
wichita kansas

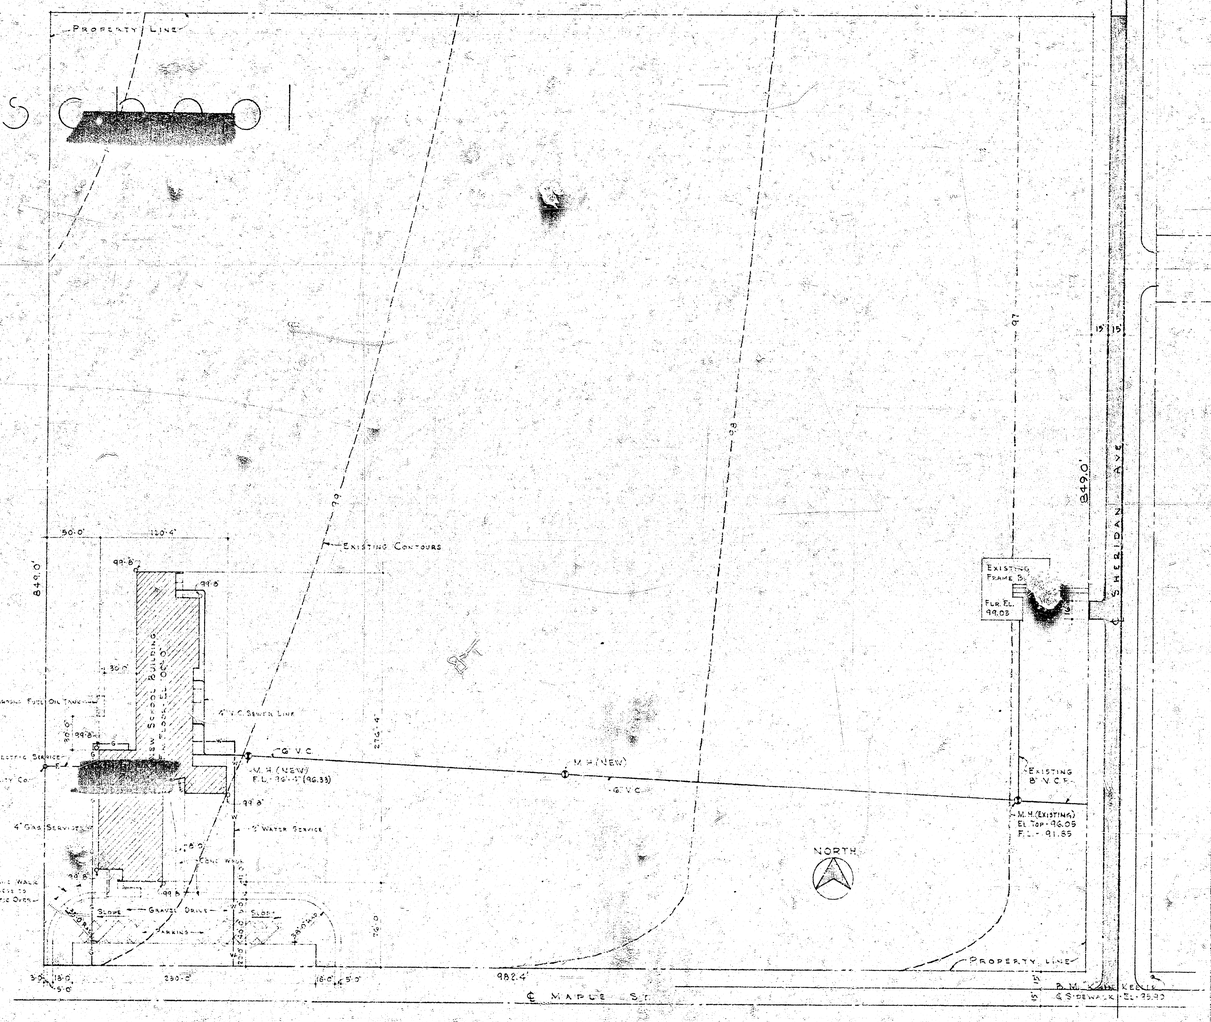

PLOT PLAN
SCALE: 1" = 50'-0"

sheet index

[illegible] SITE PLAN
[illegible] PLAN & SCHEDULES
[illegible] & SUPERSTRUCTURE DETAILS
[illegible] DETAILS
[illegible] & MECHANICAL SERVICE
[illegible] PLAN
[illegible] PLAN
[illegible] SCHEDULES

material key

MATERIAL	ELEV.	SECT.
EARTH		
GRAVEL		
CONCRETE		
BRICK		
FIRE BRICK		
MASONRY BLOCK		
WOOD + BOARDS		
FINISH FINISH		
PLYWOOD		
INSULATION		
METAL + LATH & STUCCO		
GYPSUM BOARD		
QUARRY TILE		
ASBESTOS CEMENT BOARD		

SHEET No. 1
FILE No. 5202
MAY 1952

PHONE 2-2484

ADMINISTRATIVE OFFICE
1426 N. BROADWAY
WICHITA 6, KANSAS

BOARD OF EDUCATION
SERVICE DEPARTMENT
325 E. WATERMAN
WICHITA 7, KANSAS

June 5, 1952

Mr. L. K. White, City Engineer
City Hall
Wichita, Kansas

Dear Mr. White:

Attached is the plot plan of our school site at Maple and Sheridan Streets.

This site was recently taken into the city and the East side of Sheridan is already paved. We are asking that you prepare plans and have this paved during the summer.

I talked with Mr. Edwards, county commissioner, who said that they would pave the strip north from the end of our property to Douglas Avenue.

Yours truly

BOARD OF EDUCATION

J. C. Hoehle

J. C. Hoehle
Supt. Bldgs & Grounds

JCHrst