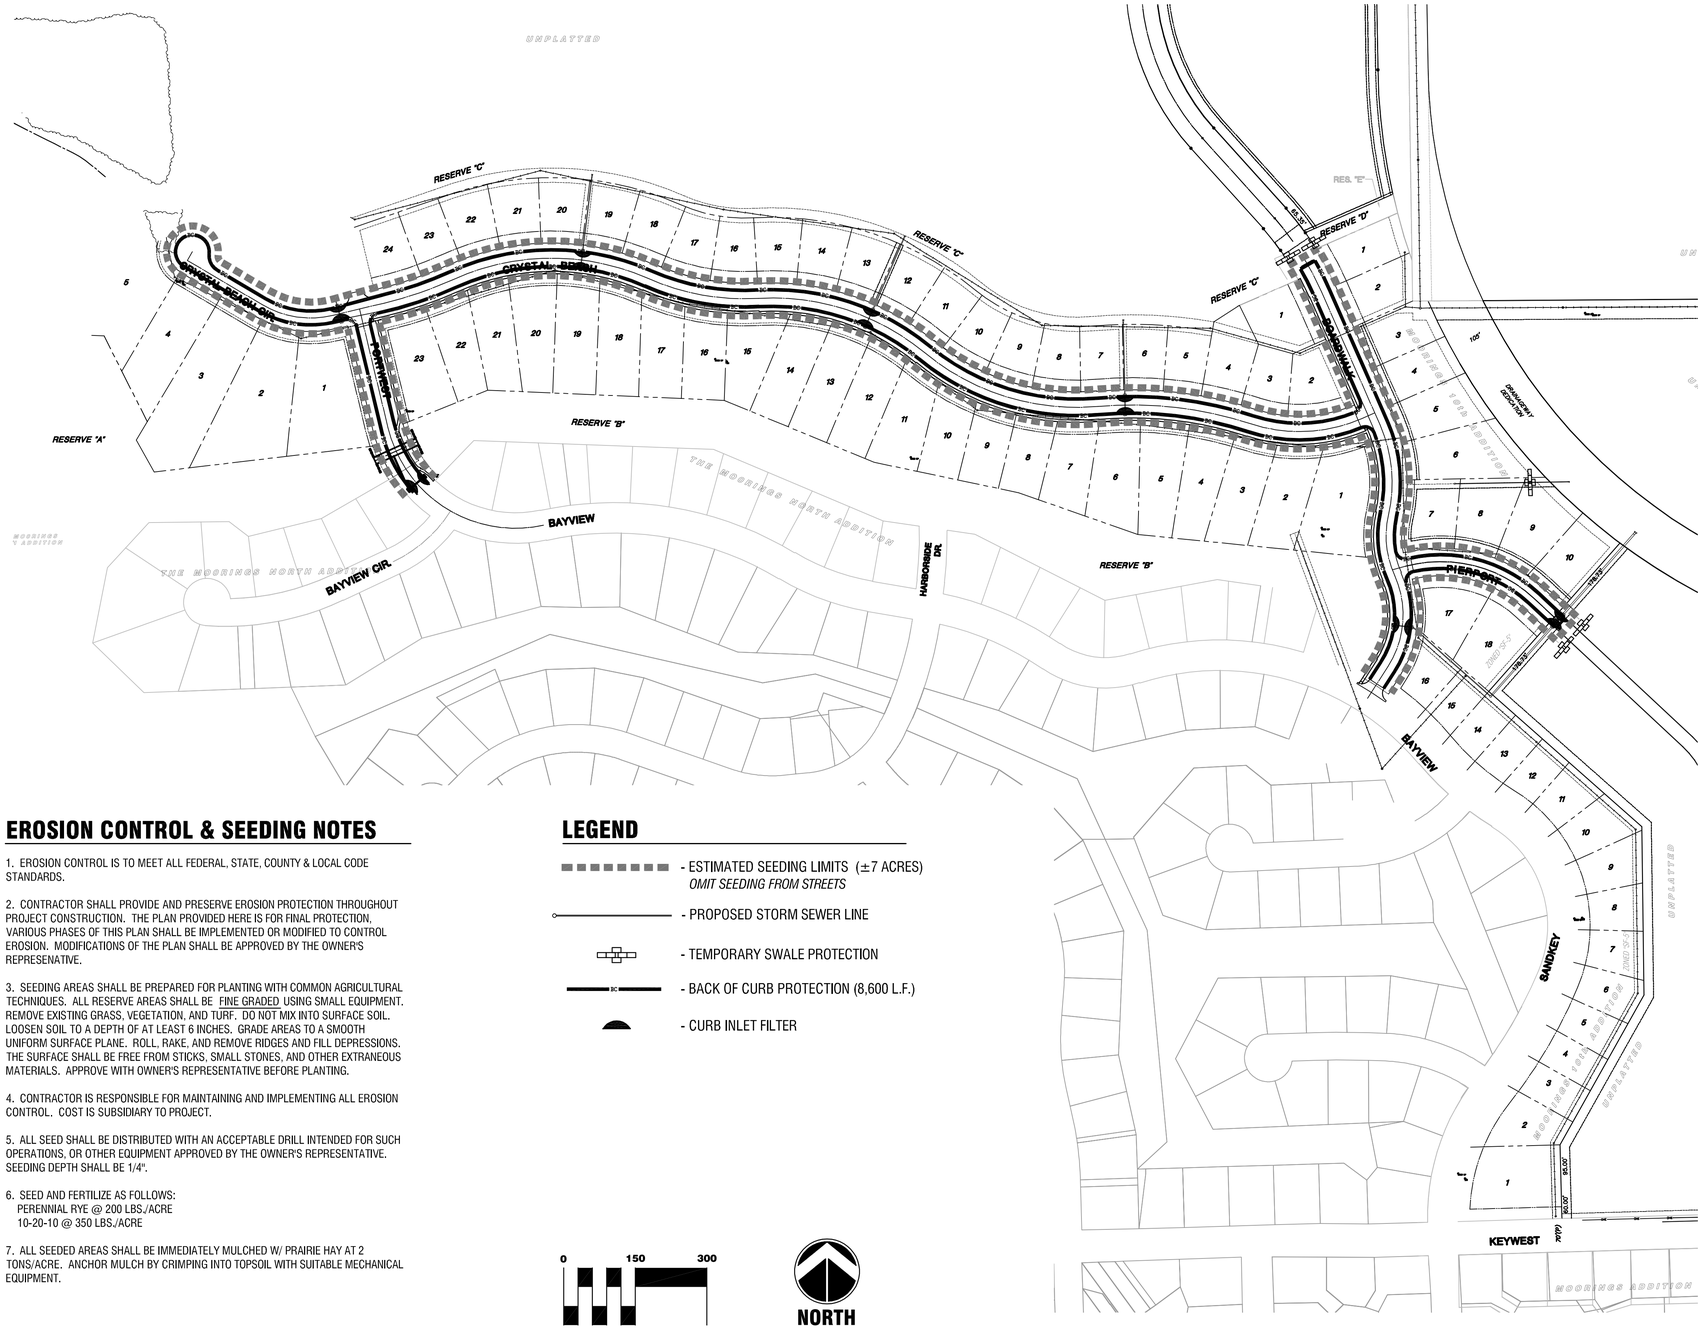

EROSION CONTROL & SEEDING NOTES

1. EROSION CONTROL IS TO MEET ALL FEDERAL, STATE, COUNTY & LOCAL CODE STANDARDS.

2. CONTRACTOR SHALL PROVIDE AND PRESERVE EROSION PROTECTION THROUGHOUT PROJECT CONSTRUCTION. THE PLAN PROVIDED HERE IS FOR FINAL PROTECTION. VARIOUS PHASES OF THIS PLAN SHALL BE IMPLEMENTED OR MODIFIED TO CONTROL EROSION. MODIFICATIONS OF THE PLAN SHALL BE APPROVED BY THE OWNER'S REPRESENATIVE.

3. SEEDING AREAS SHALL BE PREPARED FOR PLANTING WITH COMMON AGRICULTURAL TECHNIQUES. ALL RESERVE AREAS SHALL BE FINE GRADED USING SMALL EQUIPMENT. REMOVE EXISTING GRASS, VEGETATION, AND TURF. DO NOT MIX INTO SURFACE SOIL. LOOSEN SOIL TO A DEPTH OF AT LEAST 6 INCHES. GRADE AREAS TO A SMOOTH UNIFORM SURFACE PLANE. ROLL, RAKE, AND REMOVE RIDGES AND FILL DEPRESSIONS. THE SURFACE SHALL BE FREE FROM STICKS, SMALL STONES, AND OTHER EXTRANEOUS MATERIALS. APPROVE WITH OWNER'S REPRESENTATIVE BEFORE PLANTING.

4. CONTRACTOR IS RESPONSIBLE FOR MAINTAINING AND IMPLEMENTING ALL EROSION CONTROL. COST IS SUBSIDIARY TO PROJECT.

5. ALL SEED SHALL BE DISTRIBUTED WITH AN ACCEPTABLE DRILL INTENDED FOR SUCH OPERATIONS, OR OTHER EQUIPMENT APPROVED BY THE OWNER'S REPRESENTATIVE. SEEDING DEPTH SHALL BE 1/4".

6. SEED AND FERTILIZE AS FOLLOWS:
   PERENNIAL RYE @ 200 LBS./ACRE
   10-20-10 @ 350 LBS./ACRE

7. ALL SEEDED AREAS SHALL BE IMMEDIATELY MULCHED W/ PRAIRIE HAY AT 2 TONS/ACRE. ANCHOR MULCH BY CRIMPING INTO TOPSOIL WITH SUITABLE MECHANICAL EQUIPMENT.

LEGEND

- ESTIMATED SEEDING LIMITS (±7 ACRES) *OMIT SEEDING FROM STREETS*
- PROPOSED STORM SEWER LINE
- TEMPORARY SWALE PROTECTION
- BACK OF CURB PROTECTION (8,600 L.F.)
- CURB INLET FILTER

MKEC ENGINEERING CONSULTANTS, INC.
411 N. WEBB ROAD
WICHITA, KS. 67206
316 - 684 - 9600

PAVING PLANS FOR

THE MOORINGS TENTH ADDITION

EROSION CONTRON & SEEDING
SHEET TITLE

472-84642
PROJECT NUMBER

MKEC
DESIGN BY

JWC
DRAWN BY

GJA
CHECKED BY

ISSUED
November 2008
REVISED

SHEET NO.
18 of 37

PLOTTED: Tuesday, November 25, 2008 @ 08:14AM
J:\CIVIL\06608\DWG\PAV\MOORINGS 10TH\06608_ER.DWG