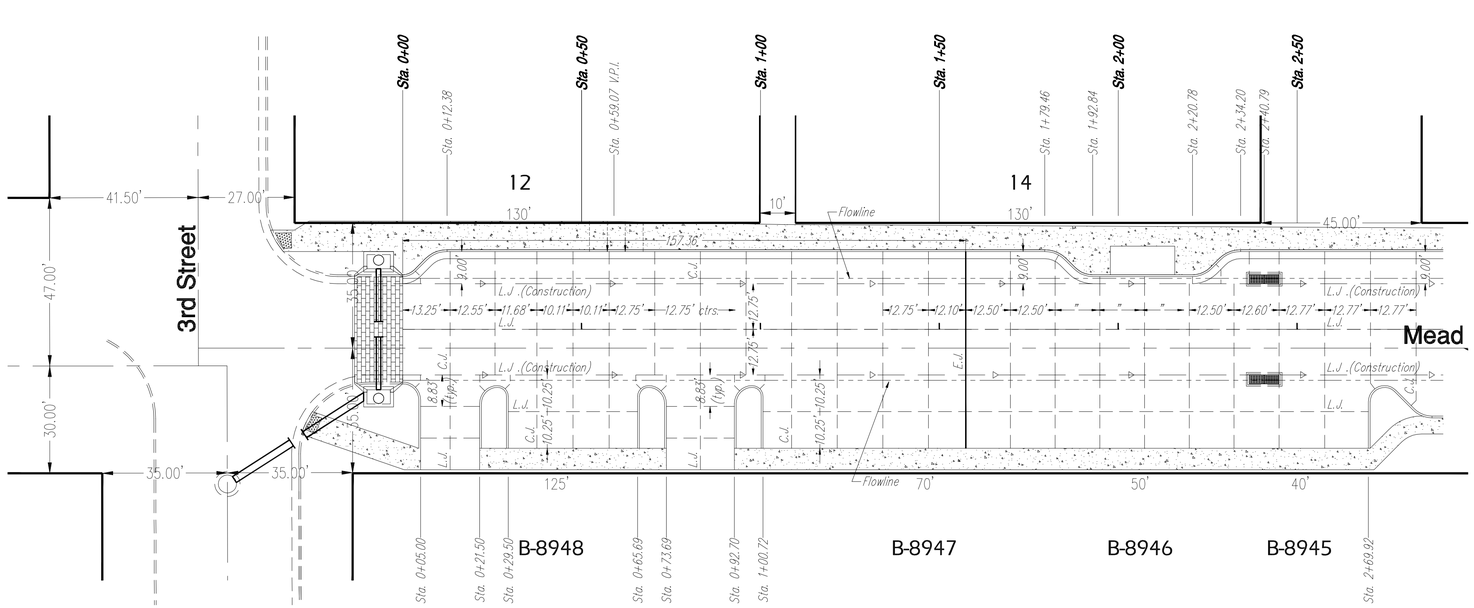

NOTES:

1. Refer to Sheet 8 for pavment joint details including; tie bar types and locations.
2. Refer to Sheet's 4 and 5 for paving plans.

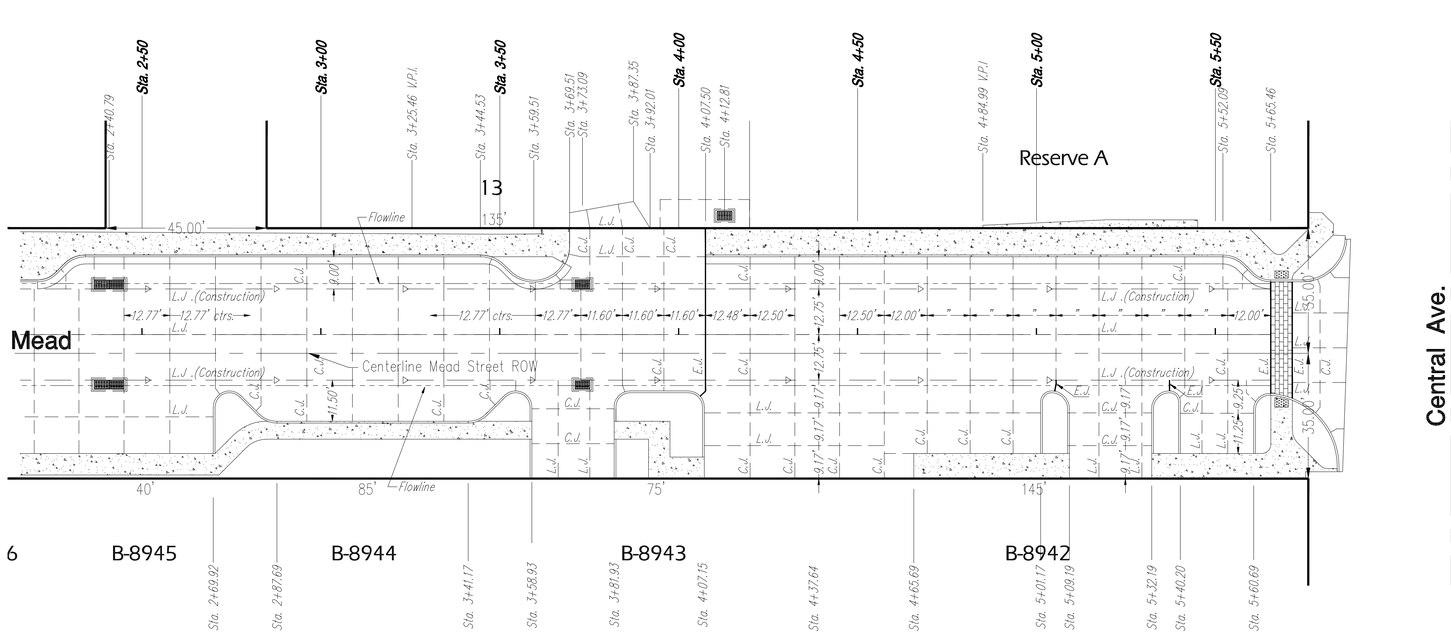

Transition to full height curb

YOUNG & ASSOCIATES, P.A.
Civil Engineering ▪ Surveying ▪ Land Development
100 S. Georgie, Derby, KS 67037
tel#: (316)788-2552, fax: (316)788-4408, email: engineering@yngpa.com

Copyright 2007, by Young & Associates, P.A. all rights reserved. Prepared in the United States of America. This document, or parts thereof, or design concepts contained herein, are deemed confidential and proprietary information of Young & Associates, P.A. and may not be used, reproduced or transmitted in any form or by any means, electronic or mechanical, without the express permission of Young & Associates, P.A. The delivery of the original or copies thereof does not constitute publication thereof.

PAVING JOINT PLAN

Street and Storm Sewer Improvements
Mead Street, from Central to 3rd Street
City of Wichita
Sedgwick County, Kansas

scale: as noted
drawn by: els
checked by: cry
date: 1/7/09
P/N: 07-246
revisions:

Sheet No.
6A of 30