PROJECT NO.	YEAR	SHEET NO.	TOTAL SHEETS
472-84657	2008	R70	R73

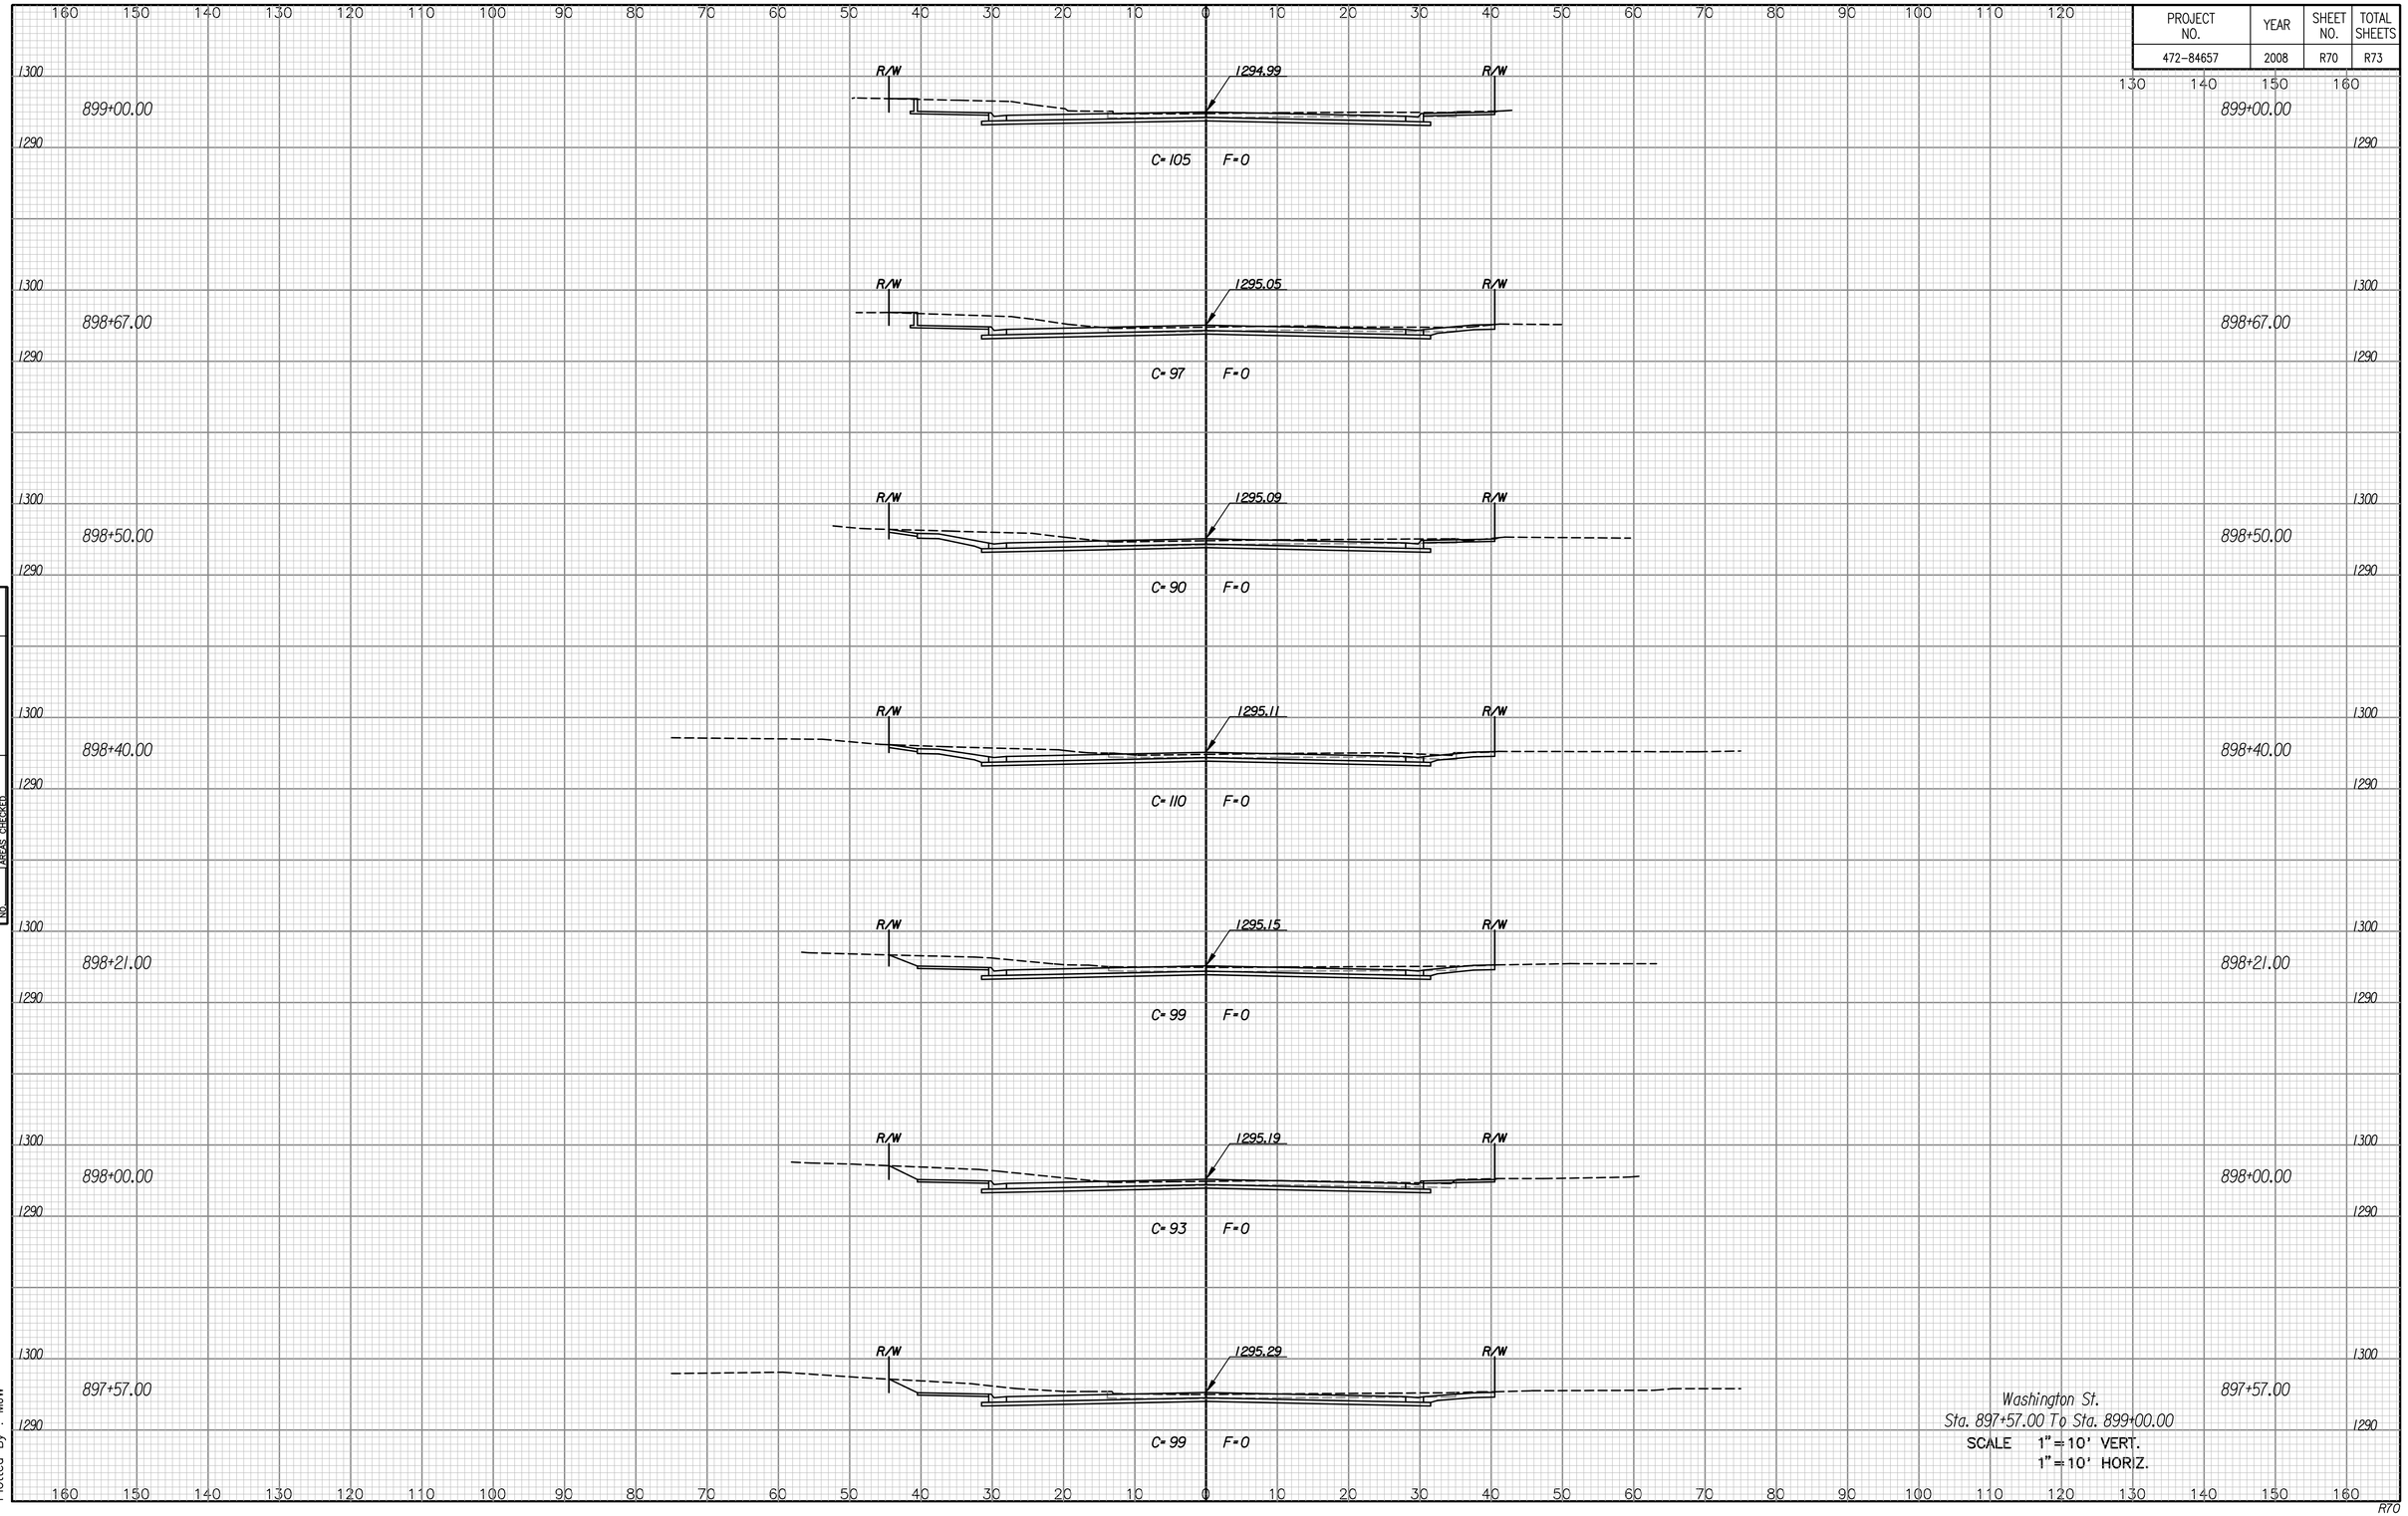

NOTE BOOK
TEMPLATE
AREAS
AREAS CHECKED
NO.

Drawn By : MJW
Plotted By : MJW

R70