PROJECT NO.	YEAR	SHEET NO.	TOTAL SHEETS
472-84657	2008	R73	R73

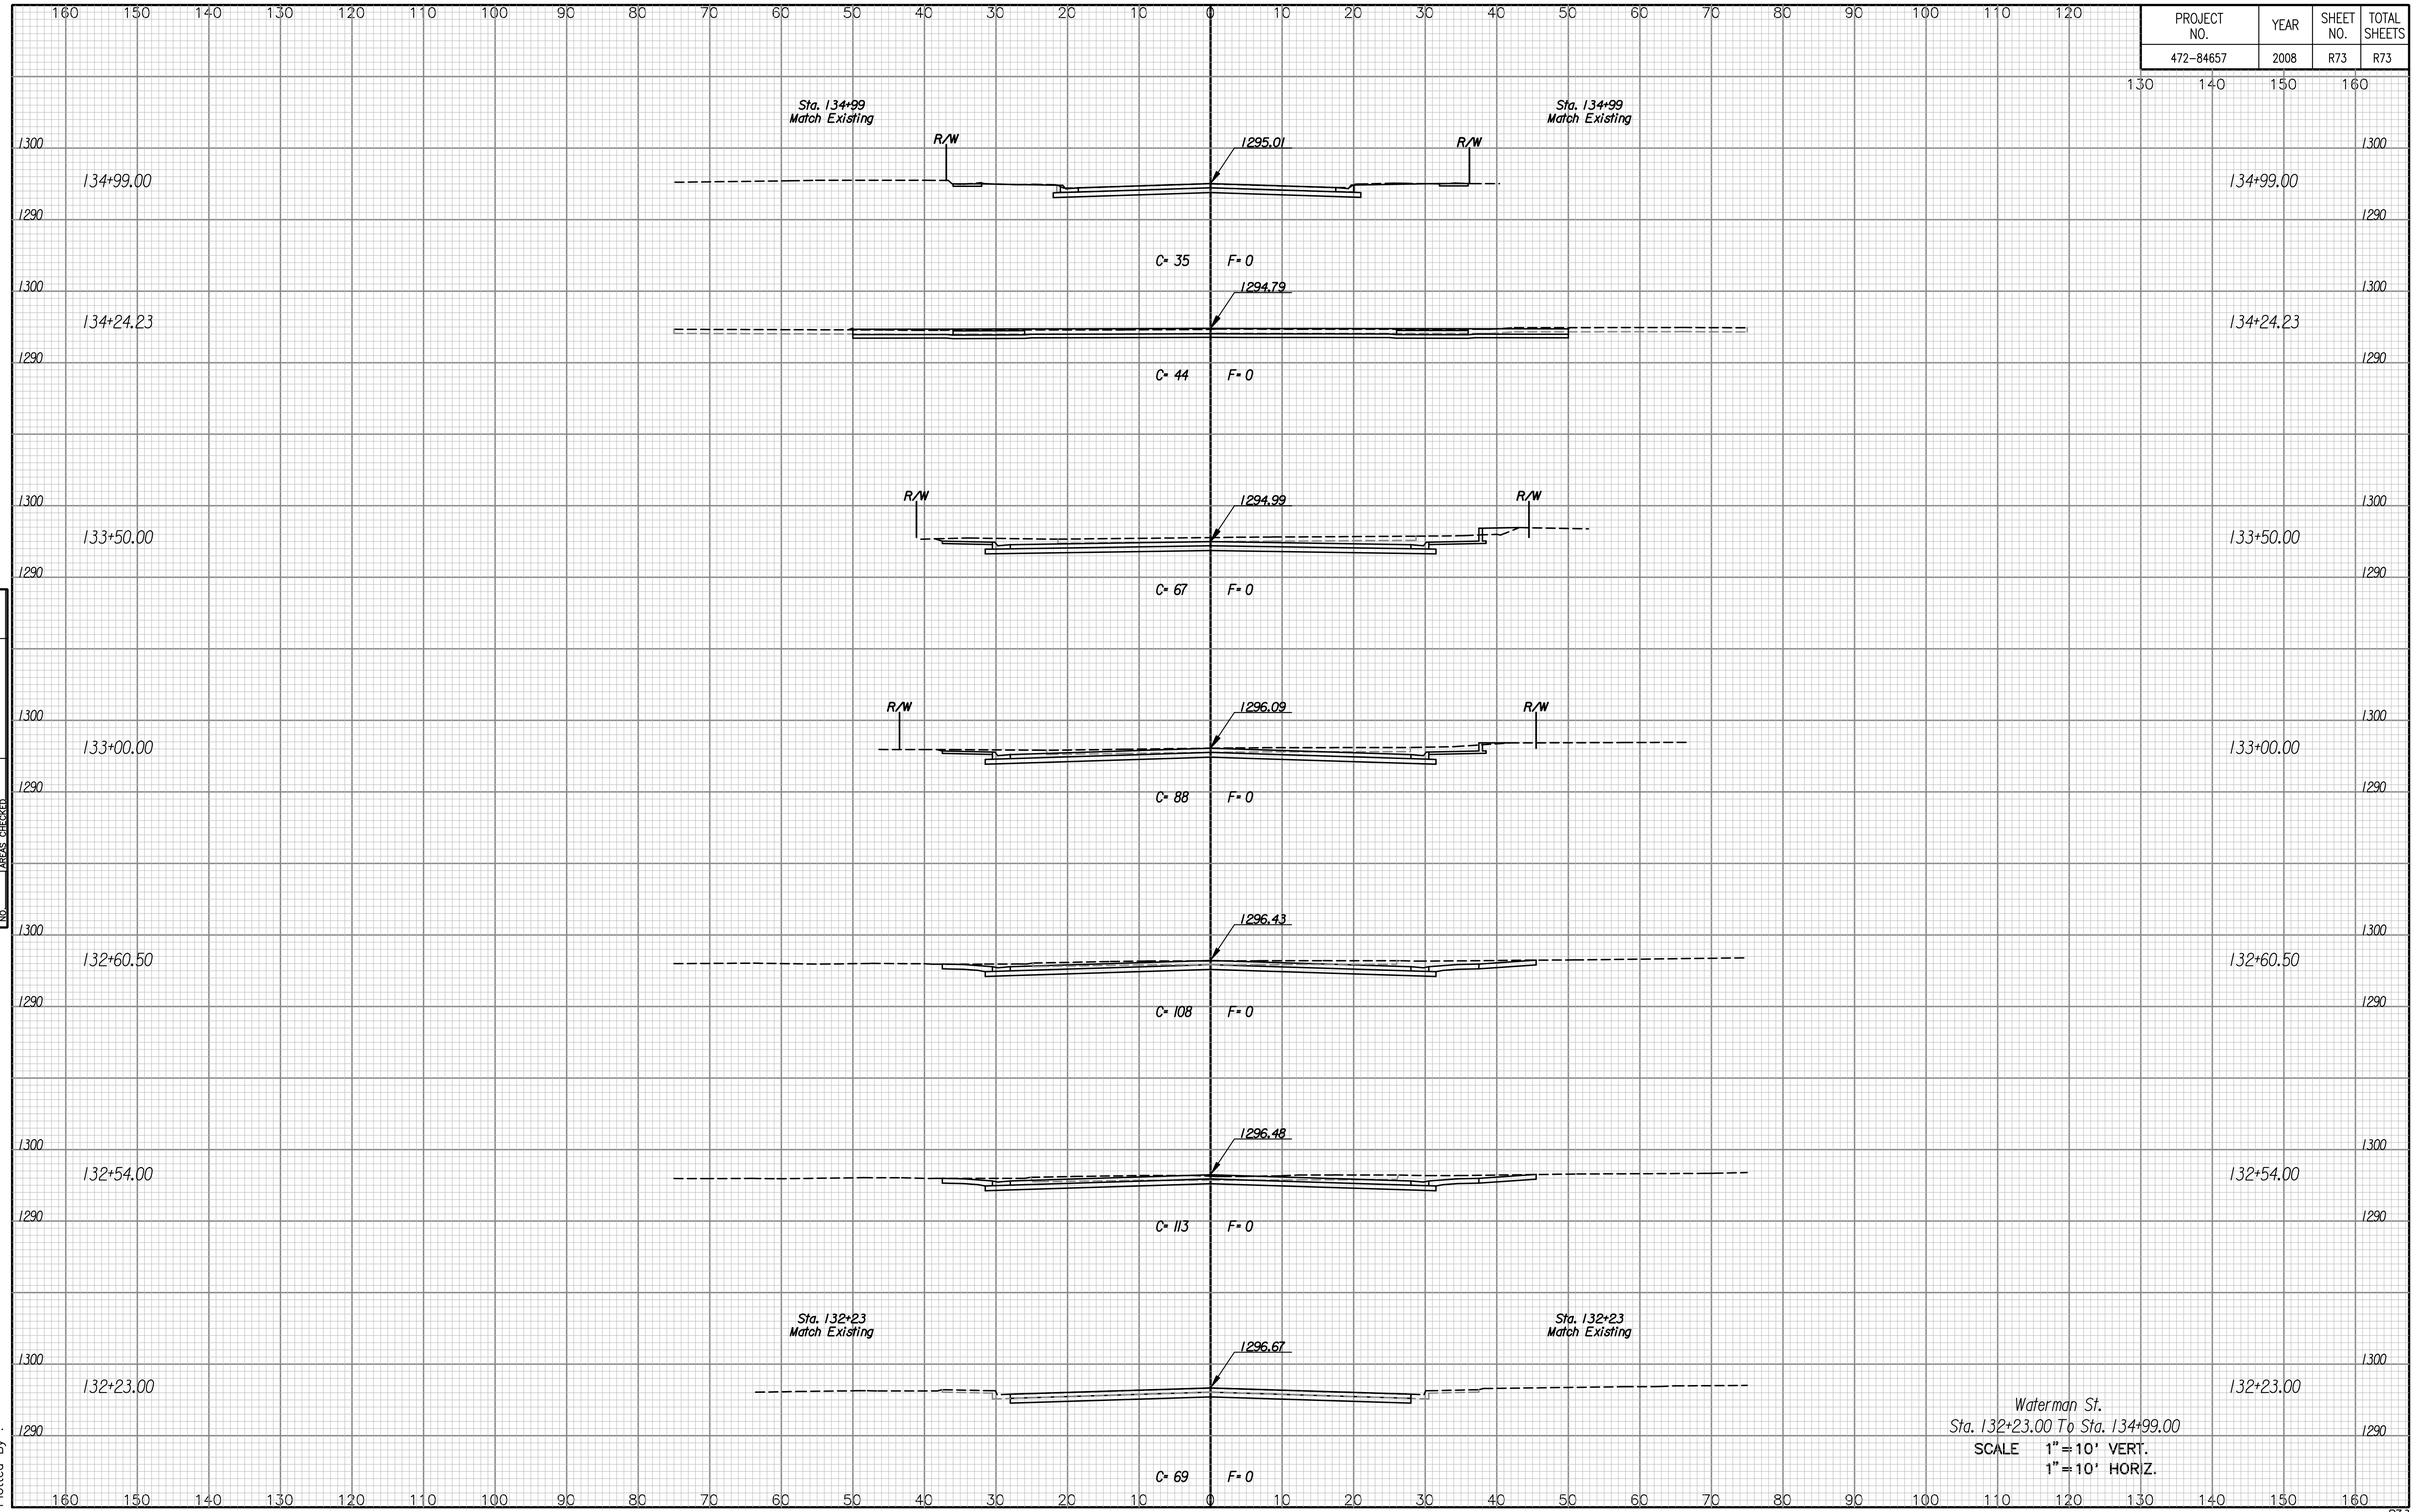

NOTE BOOK
TEMPLATE
AREAS
AREAS CHECKED
NO.

Drawn By :
Plotted By :

R73