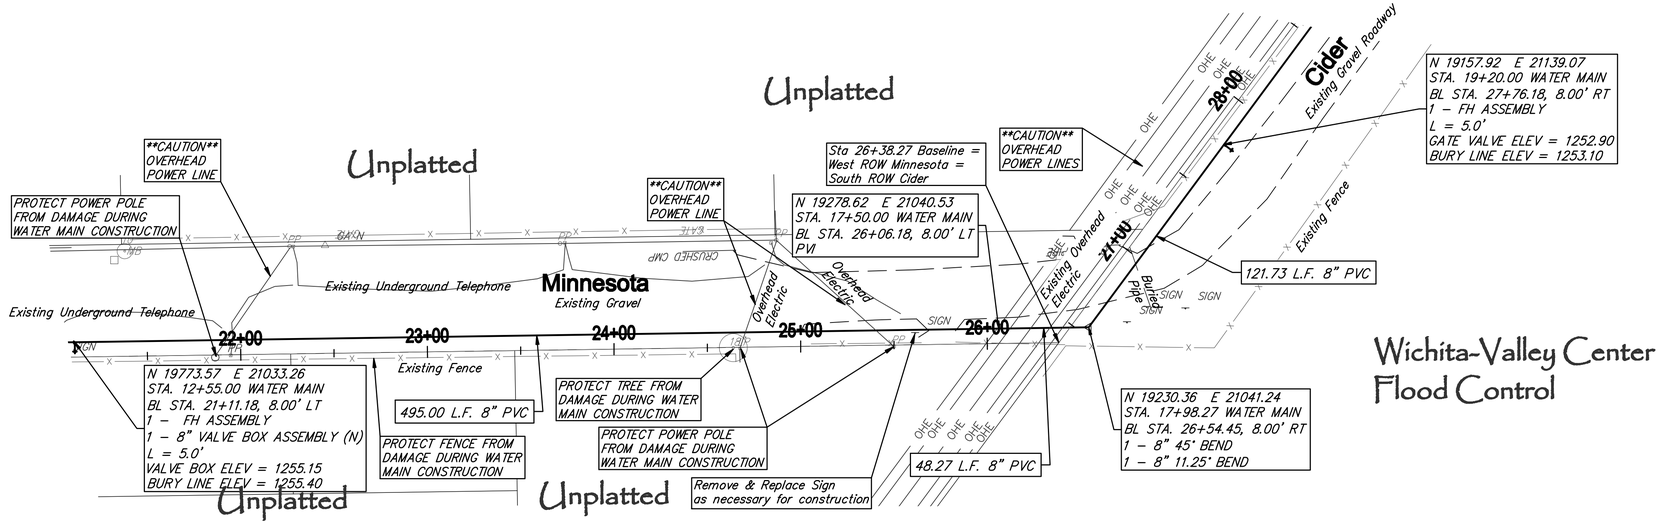

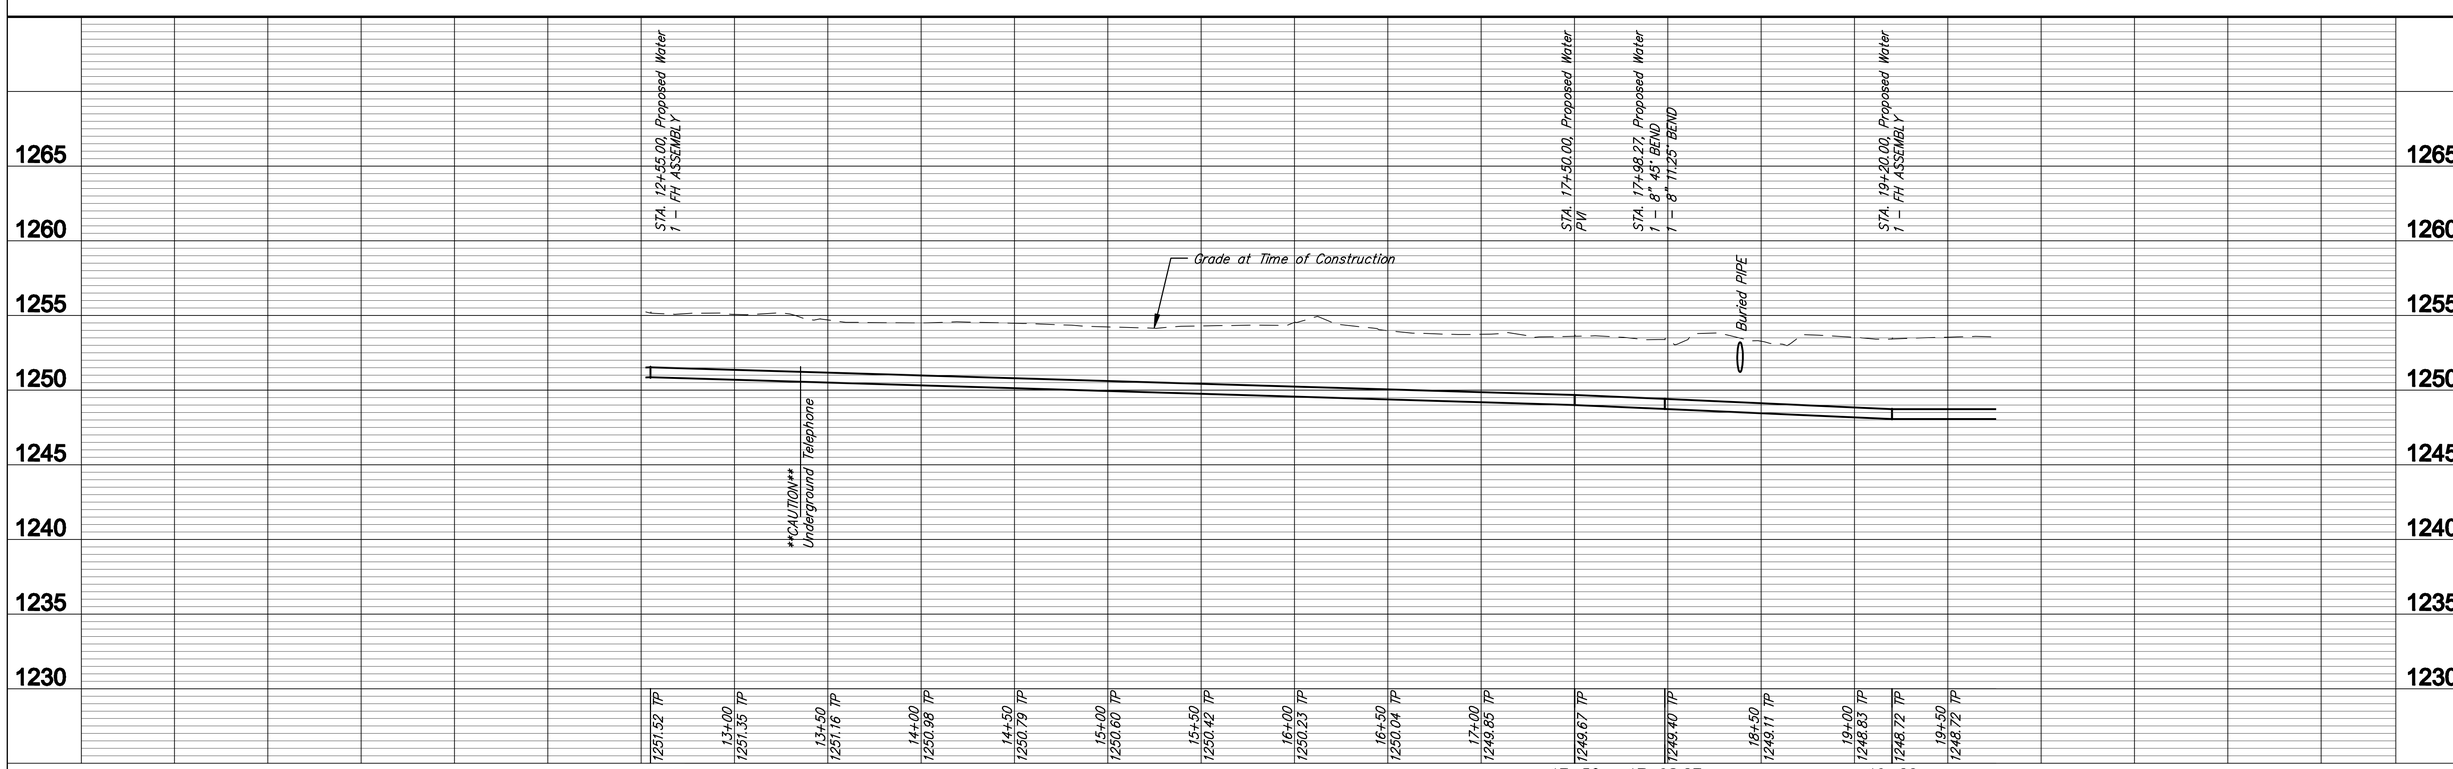

Douglas & Bohm, P.A.
Engineering Surveying Land Planning
DESIGNED E.JG
DRAWN E.JG
DATE Dec. 2, 2008 Nov. 12, 2008
PROJECT NUMBER 448-90397
DRAWING FILE Civil 3D Survey Base (Water (3))

WATER DISTRIBUTION SYSTEM
68th St South Water Main
WICHITA, KANSAS

3323W

SHEET 8 OF 8