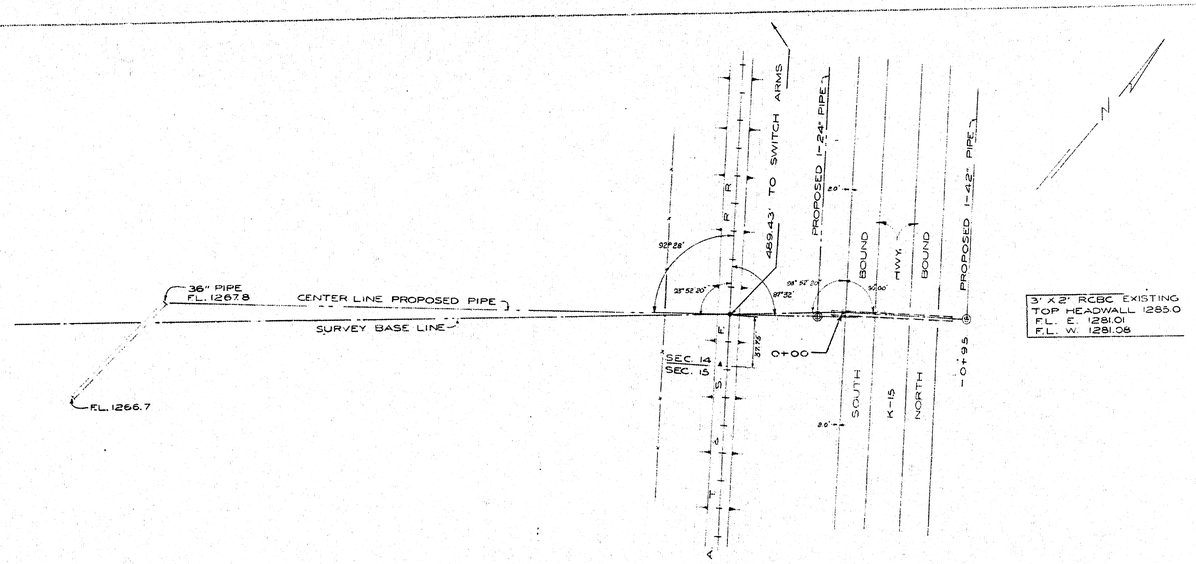

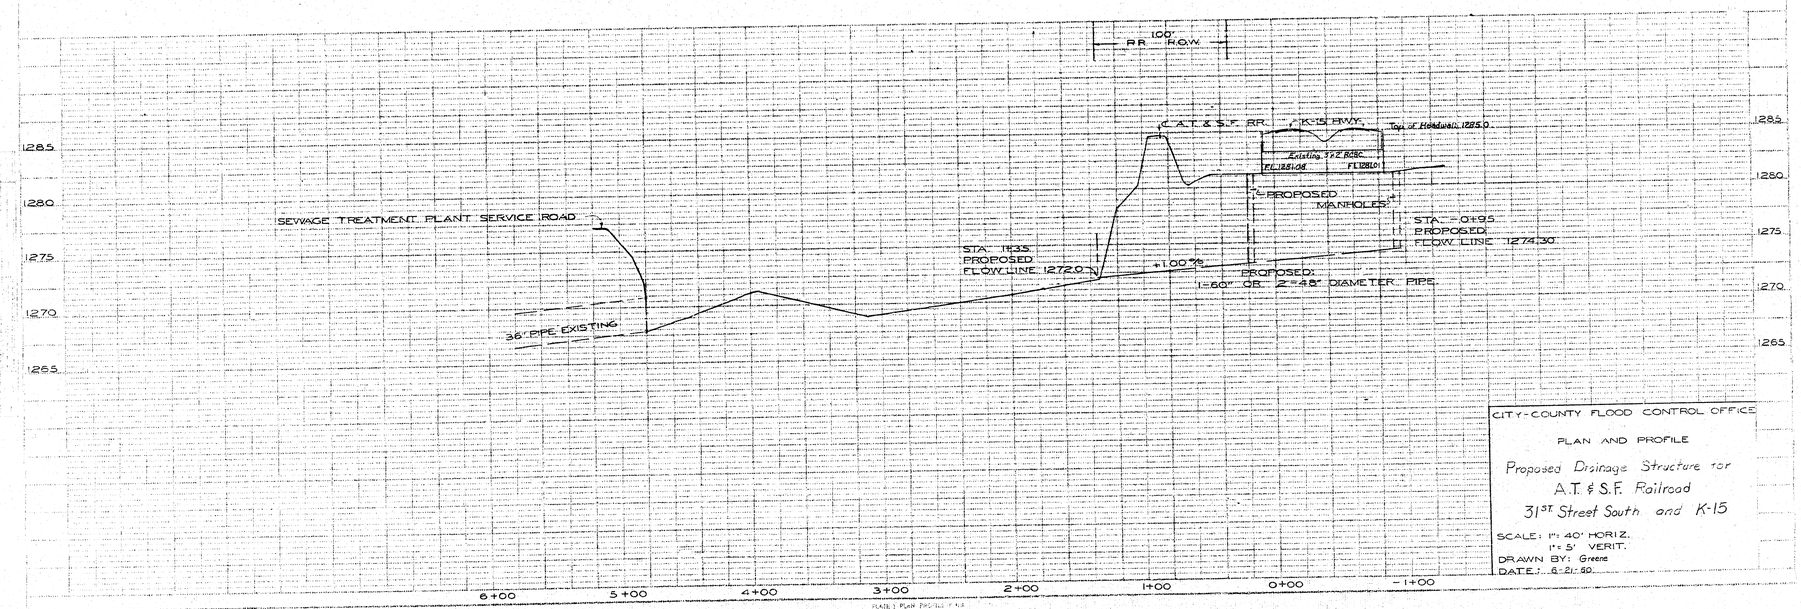

CITY-COUNTY FLOOD CONTROL OFFICE

PLAN AND PROFILE

Proposed Drainage Structure for
A.T. & S.F. Railroad
31ST Street South and K-15

SCALE: 1" = 40' HORIZ.
1" = 5' VERIT.
DRAWN BY: Greene
DATE: 6-21-80