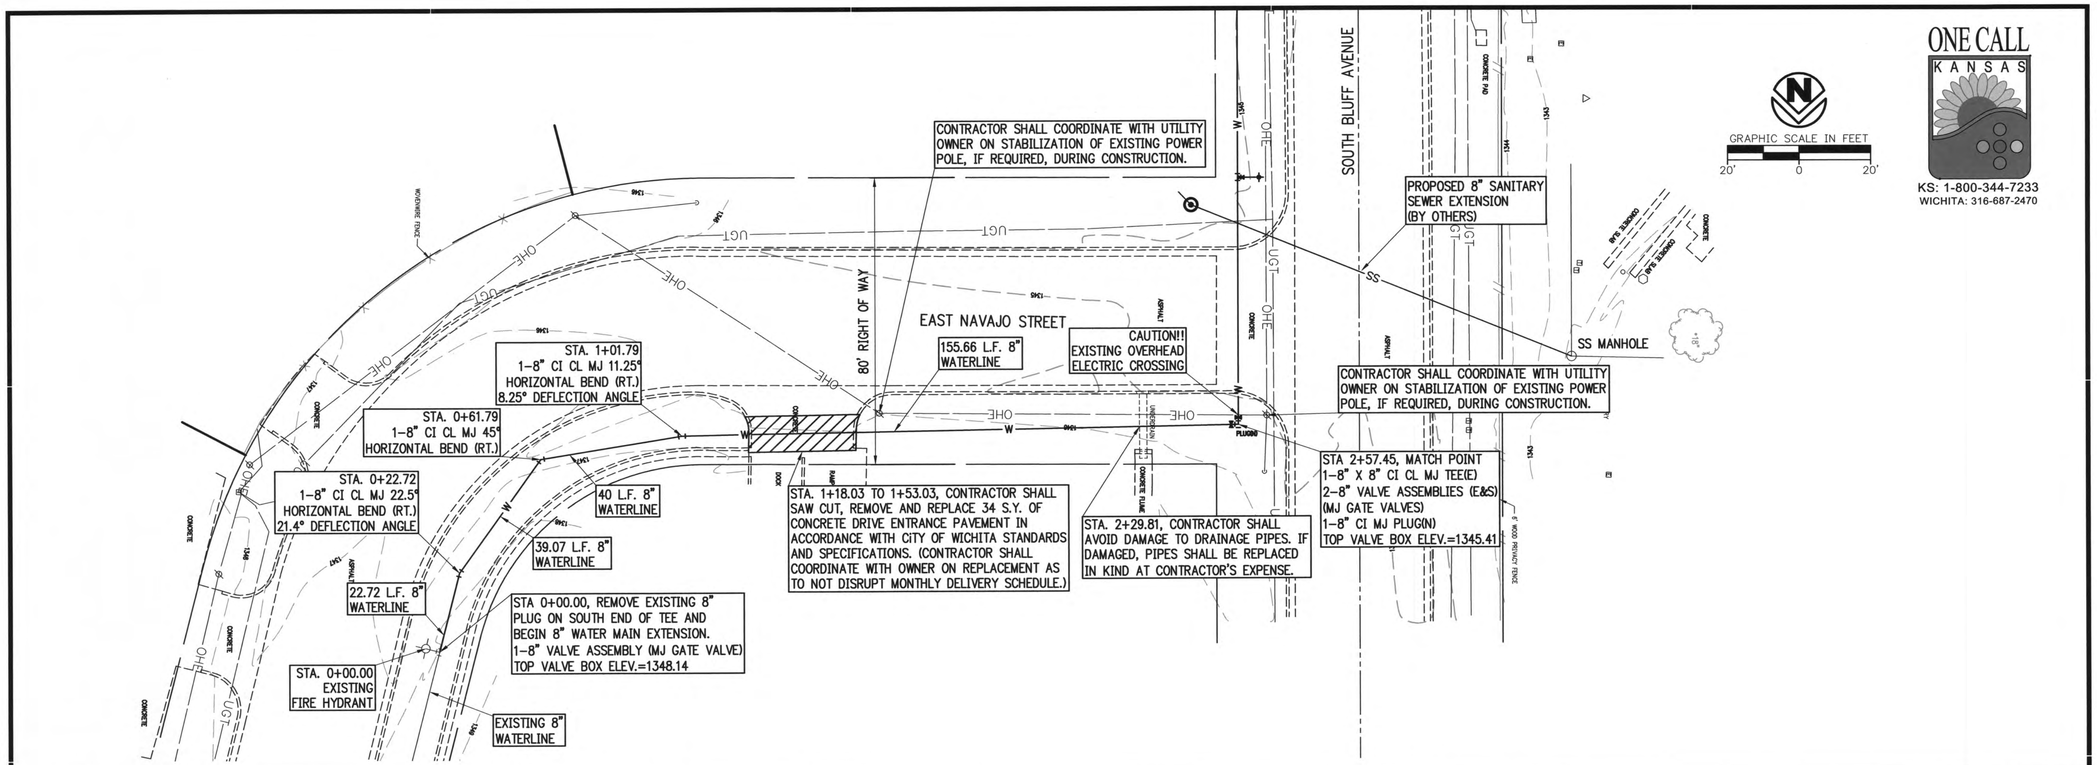

ONE CALL KANSAS
KS: 1-800-344-7233
WICHITA: 316-687-2470

8200 E. 34th St. N., Bldg. #1600, Suite #1603
Wichita, Kansas 67226
Crafton Tull Sparks
architecture | engineering
316.634.6776 t 316.634.6777 f
www.craftontullsparks.com
CERTIFICATE OF AUTHORIZATION: CA E-341 EXPIRES 12/31/2009

CITY OF WICHITA
WATERLINE

NAVAJO & BLUFF, 31ST S
Wichita, KS

Key Plan

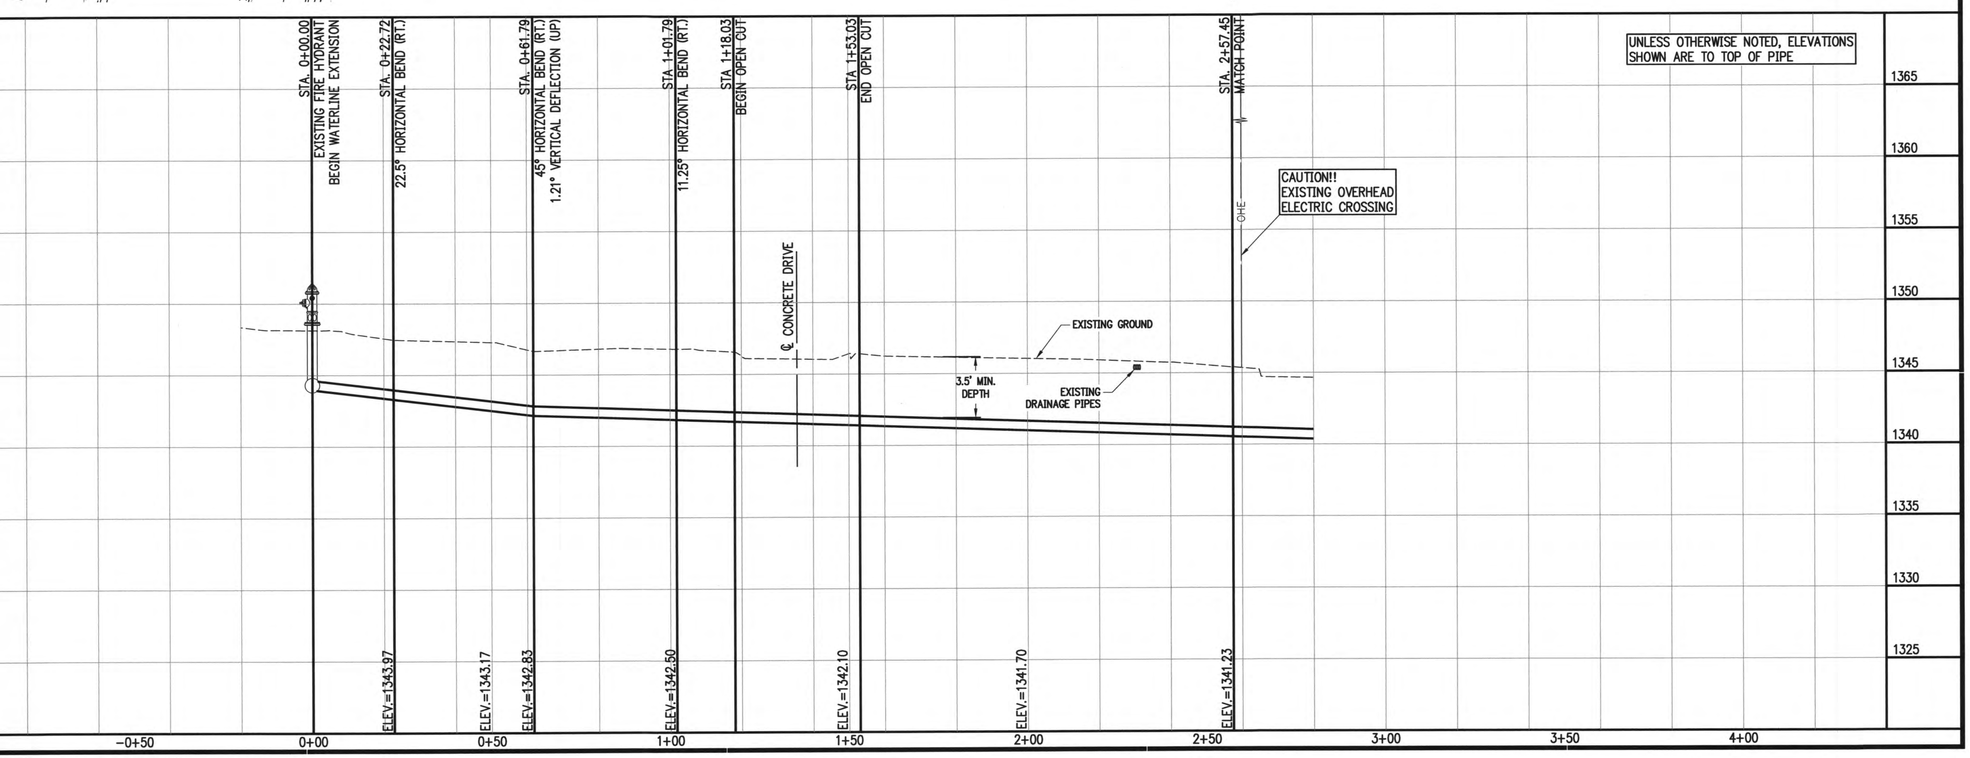

No.	Description	Date

This document, and the ideas and designs incorporated herein, as an instrument of professional service, is the property of Crafton, Tull, Sparks & Associates, Inc., and is not to be used, in whole or in part, for any other project, without the written authorization of Crafton, Tull, Sparks & Associates, Inc.

PROJECT NO: 083012-00
ISSUE DATE: 01/13/09
CONTRACT: J. MOHLER
CHECKED BY: JCM

ISSUED FOR CONSTRUCTION

© 2009 Crafton, Tull, Sparks & Associates, Inc.

JASON C. MOHLER LICENSED 18722 KANSAS PROFESSIONAL ENGINEER
1/13/09

WATERLINE P&P
SHEET 1

05

DRAWING: G:\2008\12-08 Projects\12-08 Navajo & Bluff\Drawings\Plan Sheets\Navajo & Bluff Plan Sheet.dwg
LAST PLOTTED BY: DOMINIC ANSELMO 1/13/2009 11:38:39 AM PLOTTED BY: WALDO RAMOS (COPY ONLY)