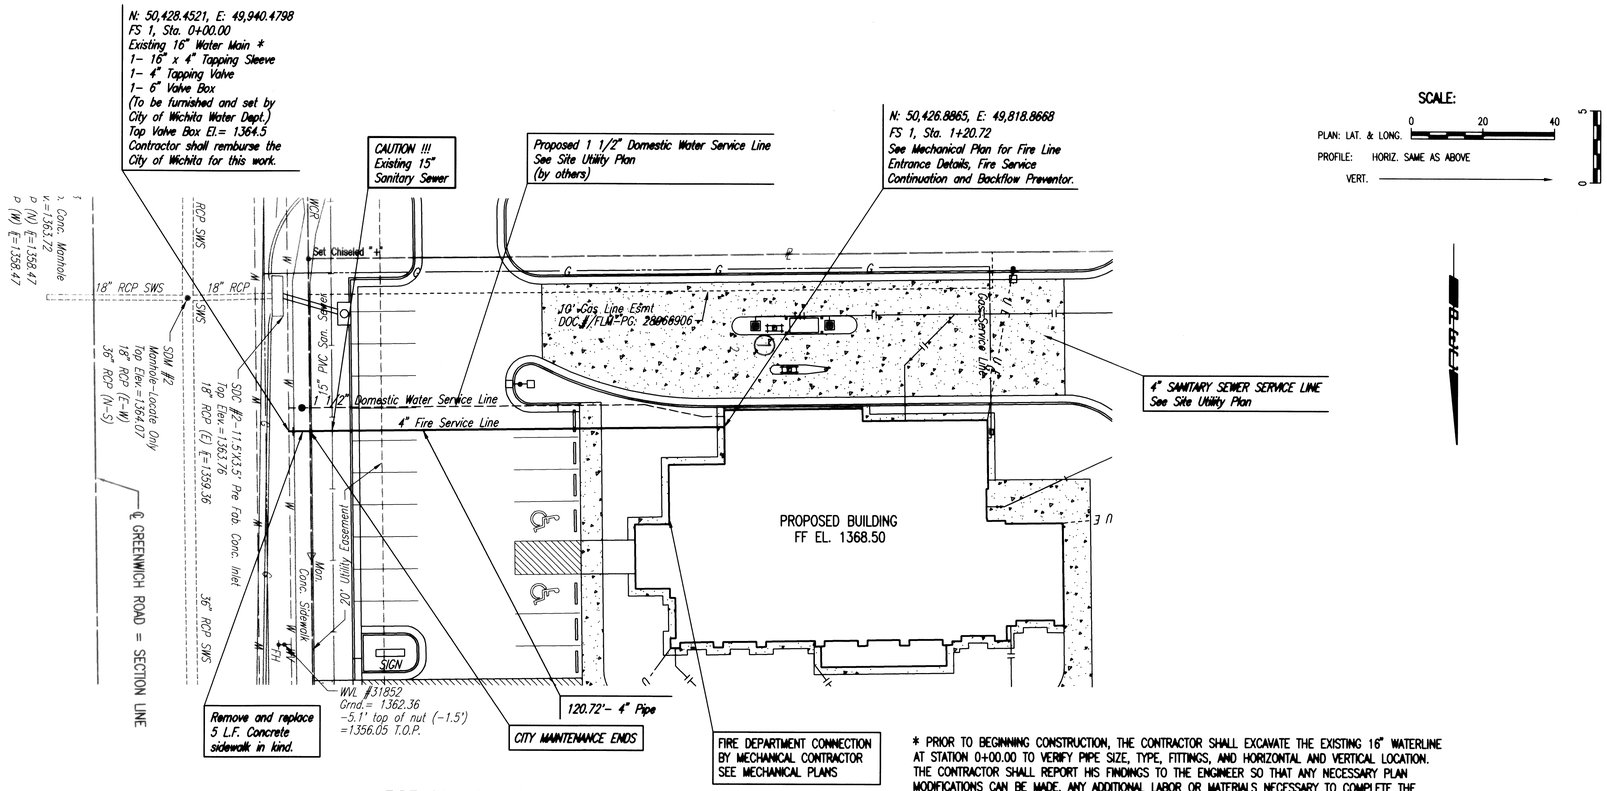

* PRIOR TO BEGINNING CONSTRUCTION, THE CONTRACTOR SHALL EXCAVATE THE EXISTING 16" WATERLINE AT STATION 0+00.00 TO VERIFY PIPE SIZE, TYPE, FITTINGS, AND HORIZONTAL AND VERTICAL LOCATION. THE CONTRACTOR SHALL REPORT HIS FINDINGS TO THE ENGINEER SO THAT ANY NECESSARY PLAN MODIFICATIONS CAN BE MADE. ANY ADDITIONAL LABOR OR MATERIALS NECESSARY TO COMPLETE THE CONNECTION SHALL BE CONSIDERED SUBSIDARY TO THE PROJECT.

Unless noted otherwise, elevations shown are top of pipe

FIRE SERVICE NO. 1

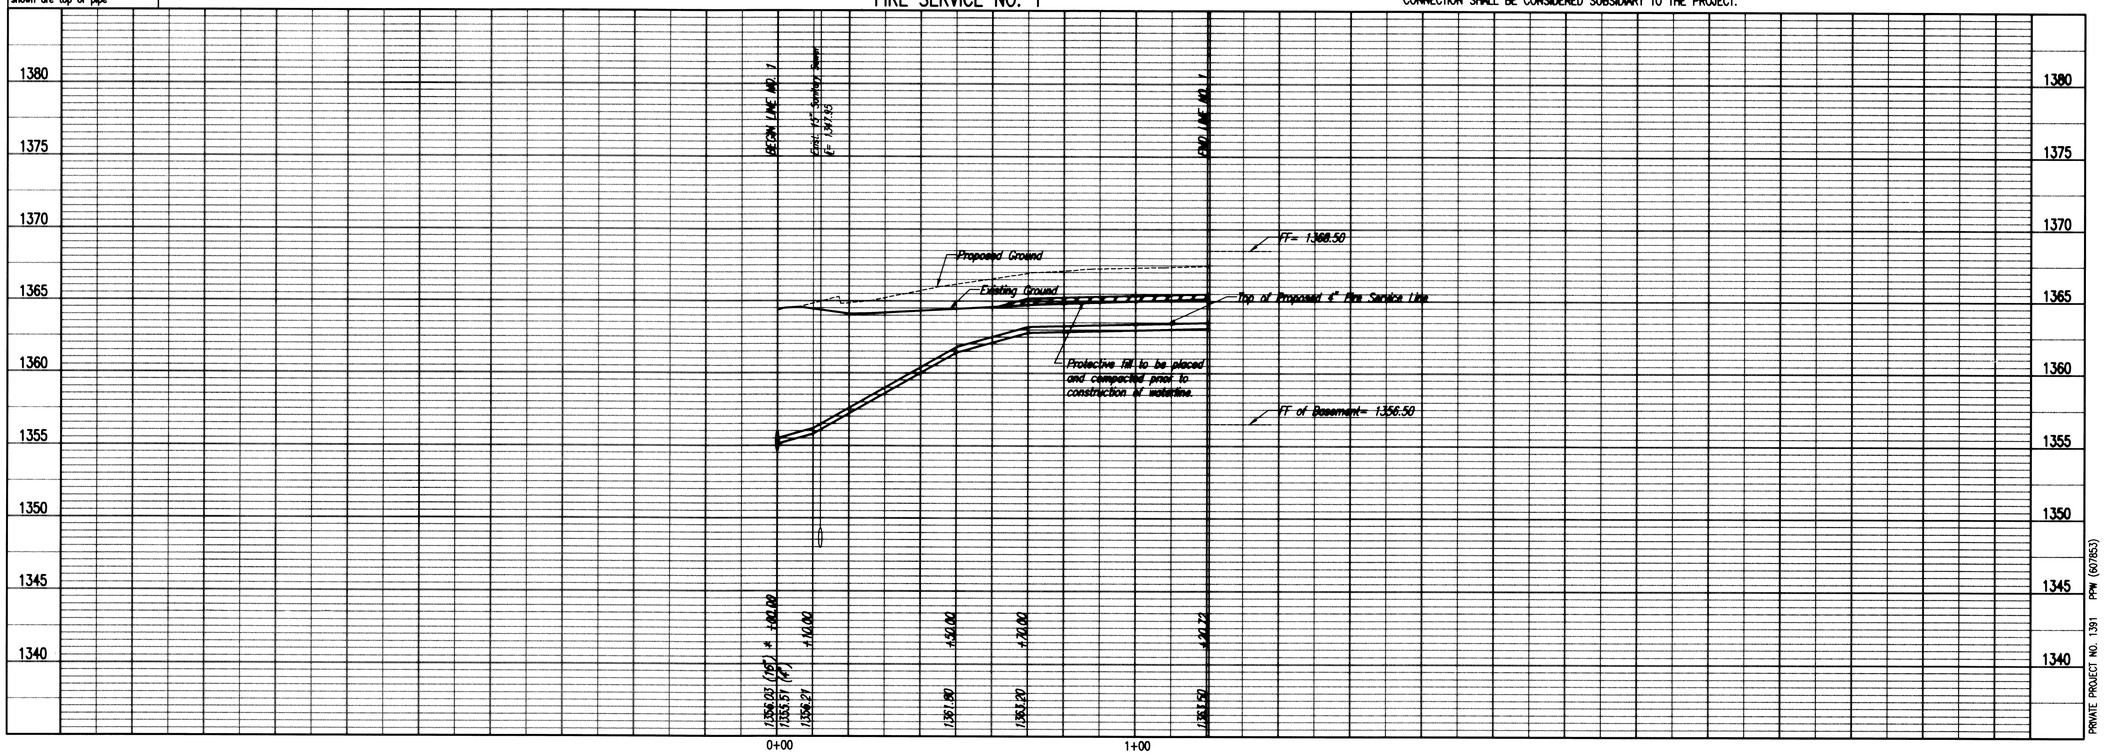

PRIVATE PROJECT NO. 1391 PPW (607853)

SHELDEN architecture
800 E. FIRST ST. STE 140, WICHITA, KS 67202
TEL: 316.263.4300 FAX: 316.263.4301

MICHAEL D. KELPE 13944 5/7/08 KANSAS PROFESSIONAL ENGINEER

KANZA bank
REGENCY LAKES SHOPPING CENTER
WICHITA, KANSAS

ISSUE	DATE
PRICING	21 FEB 08
SITE PERMIT	27 MAR 08
FOR PERMIT	17 APR 08
CONSTRUCTION	08 MAY 08

Professional Engineering Consultants, P.A.
303 S. Broadway, Wichita, Kansas 67202 - 316 262 2691
www.pec1.com - design@pec1.com

FIRE SERVICE LINE 1

C-303

© 2008 Sheldon Architecture, Inc.

Saved 05-09-2008 9:11:42 AM by CSL
Plot Scale 1:20 05-09-2008 9:44:13 AM by RJW
Q:\2008\080070\PPW\080070-PPW-C-C303 WLPP01