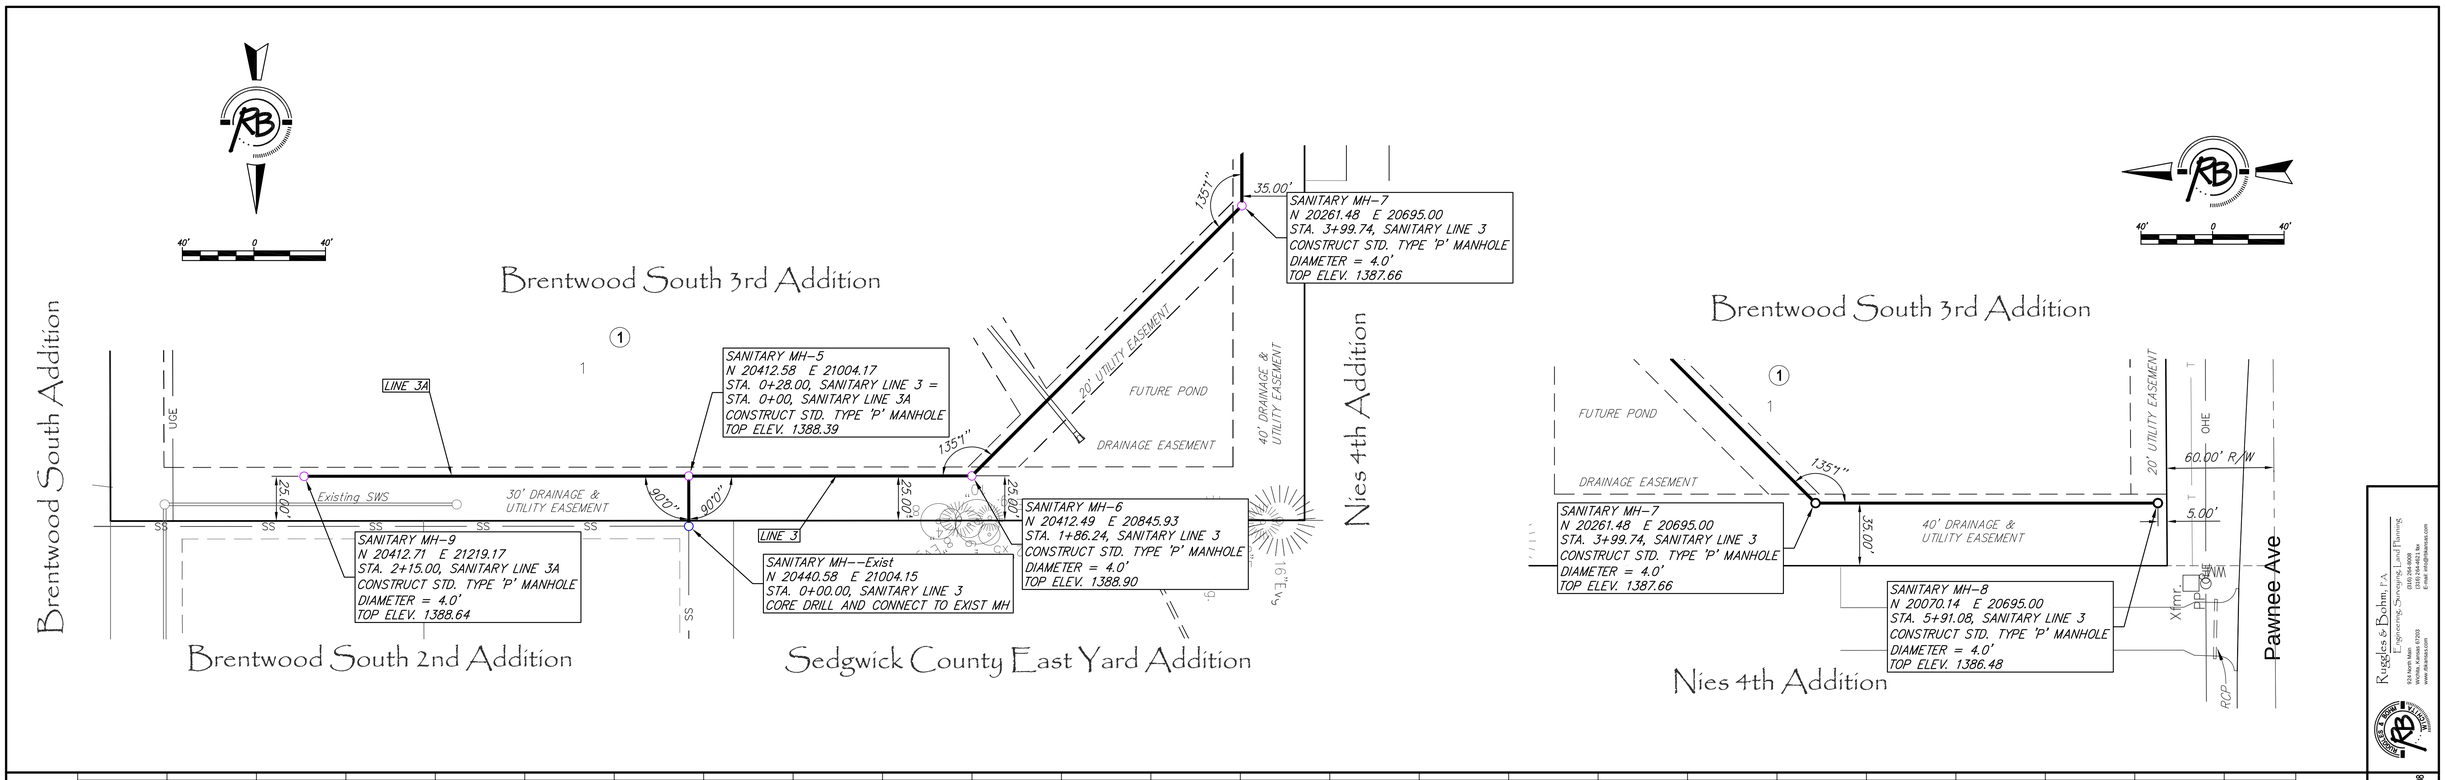

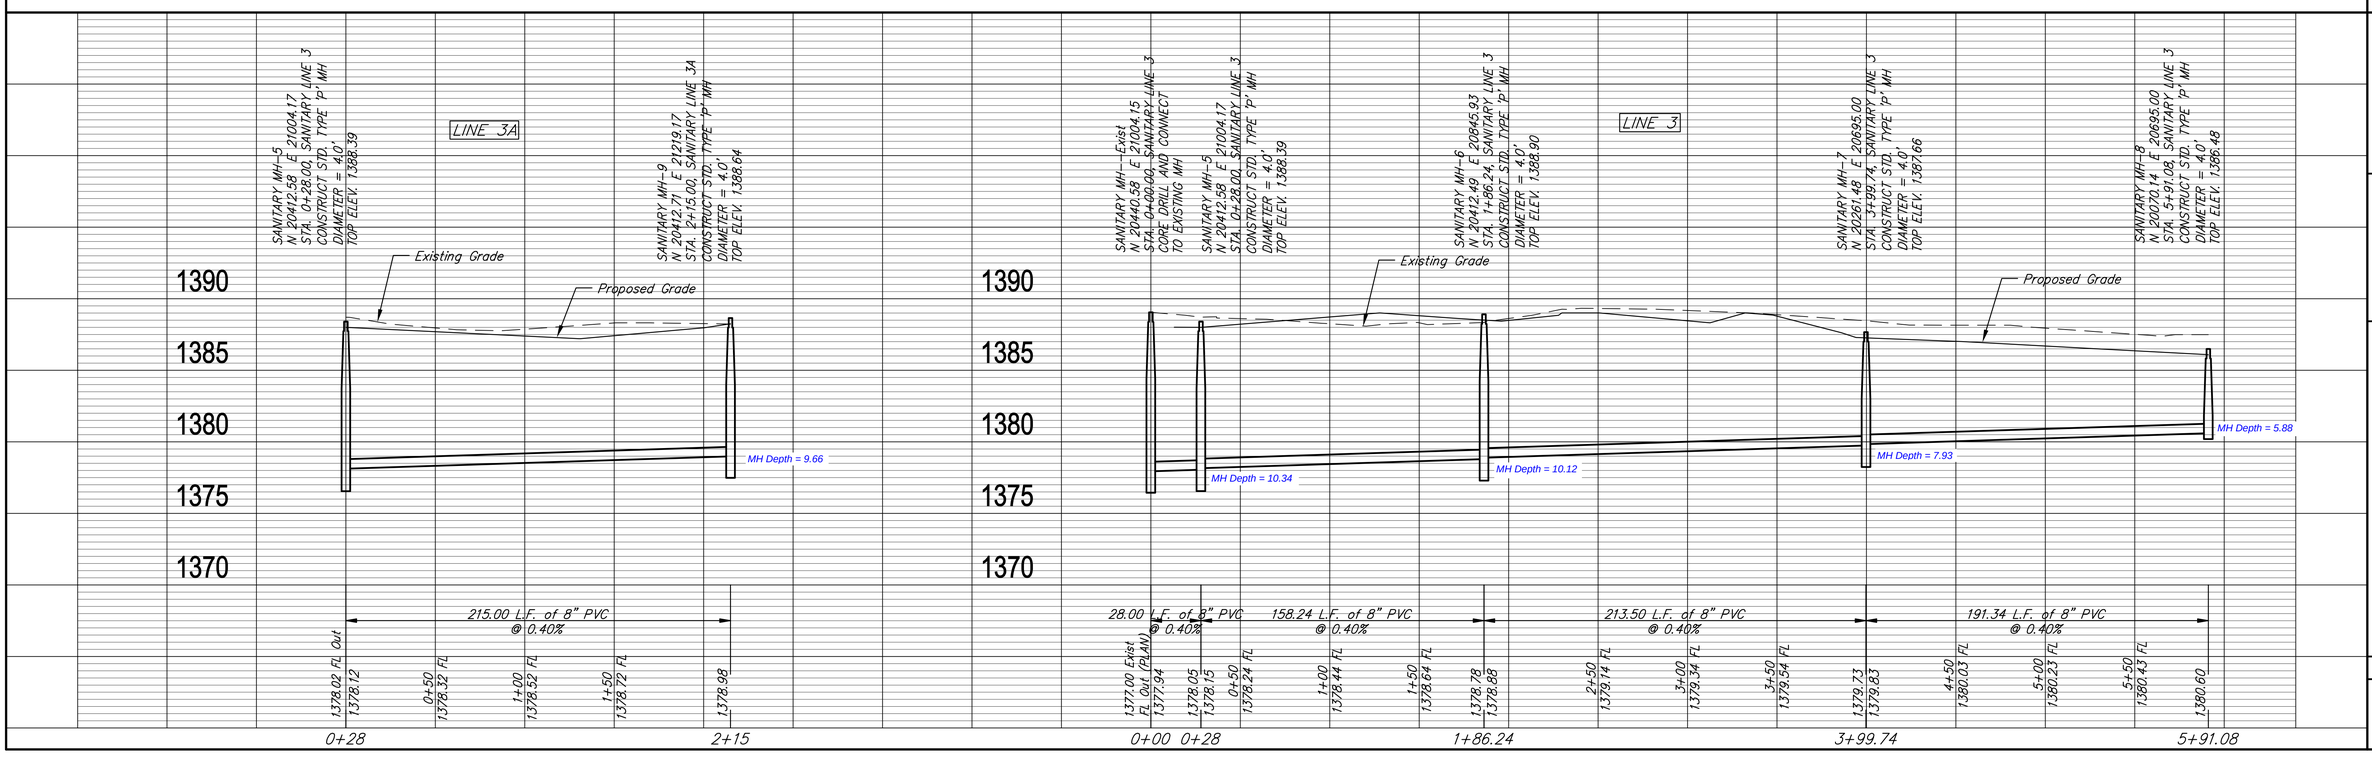

Ruggles & Bohm, P.A.
Engineering, Surveying, Land Planning
924 North Main
Wichita, Kansas 67203
(316) 264-9308
(316) 264-1486 fax
E-mail: info@rbkansas.com
www.rbkansas.com

DESIGN	EJG
DRAWN	EJG
REVISED	
UTILITY	
DATE	Mar. 6, 2008
REVIEW	Feb. 6, 2008
PROJECT NUMBER	468-84492
DRAWING FILE	Engineering Base [Sanitary 02]

BRENTWOOD SOUTH 3RD ADDITION
SS: LINE 3 & LINE 4
WICHITA KANSAS

RB JOB 3212E

SHEET 3 of 12