CURVE TABLE C13

△ = 37°30'30" R = 175.00' T = 59.42' L = 114.56' LC = 112.53'

CURVE DATA BASED ON CENTERLINE △ /2 = 18°45'15"

STATION	ARC	CHORD LENGTH 8'Off LtCb	CHORD LENGTH 8'Off RtCb	DEFLECTION	TOTAL DEFLECTION
0+29.98	–	–	–	00°00'00"	00°00'00"
0+50.00	20.02'	22.52'	17.49'	03°16'38"	03°16'38"
0+75.00	25.00'	28.12'	21.84'	04°05'33"	07°22'12"
1+00.00	25.00'	28.12'	21.84'	04°05'33"	11°27'45"
1+25.00	25.00'	28.12'	21.84'	04°05'33"	15°33'18"
1+44.54	19.54'	21.99'	17.08'	03°11'57"	18°45'15"
				Def/Ft = 9.82213 Min.	

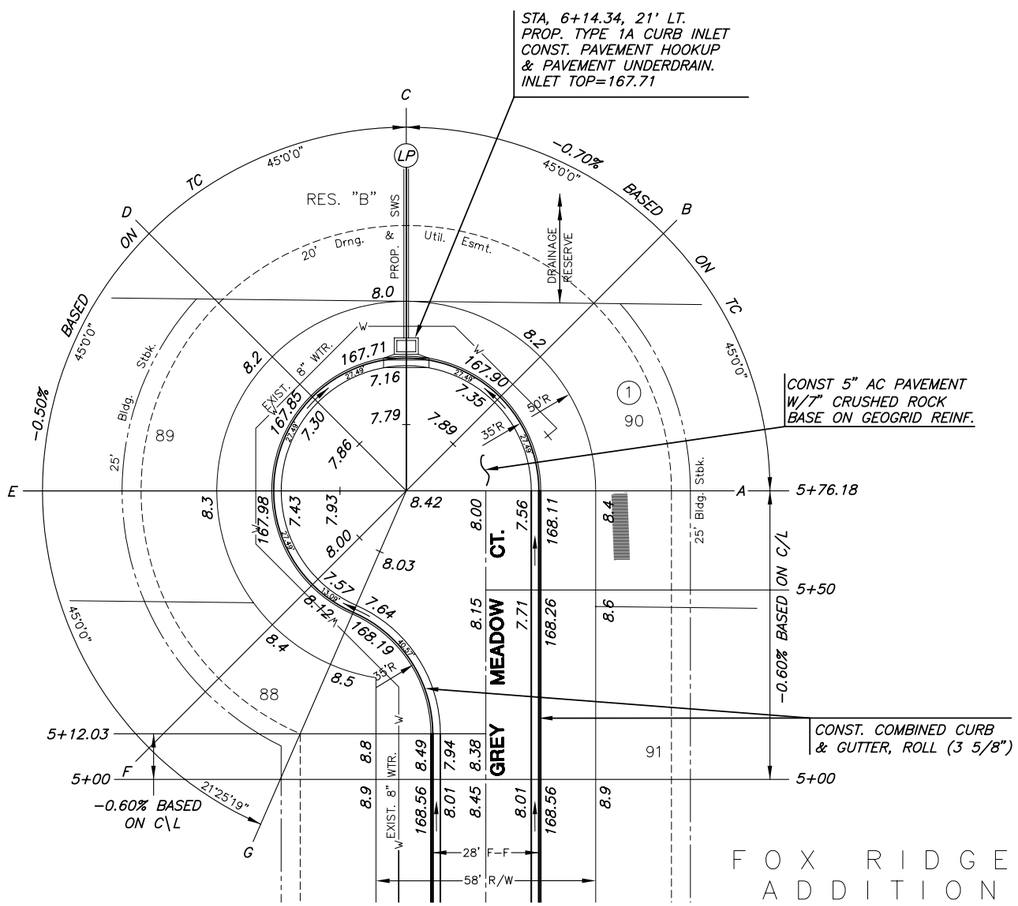

FOX RIDGE ADDITION

SCALE: 1"=20'

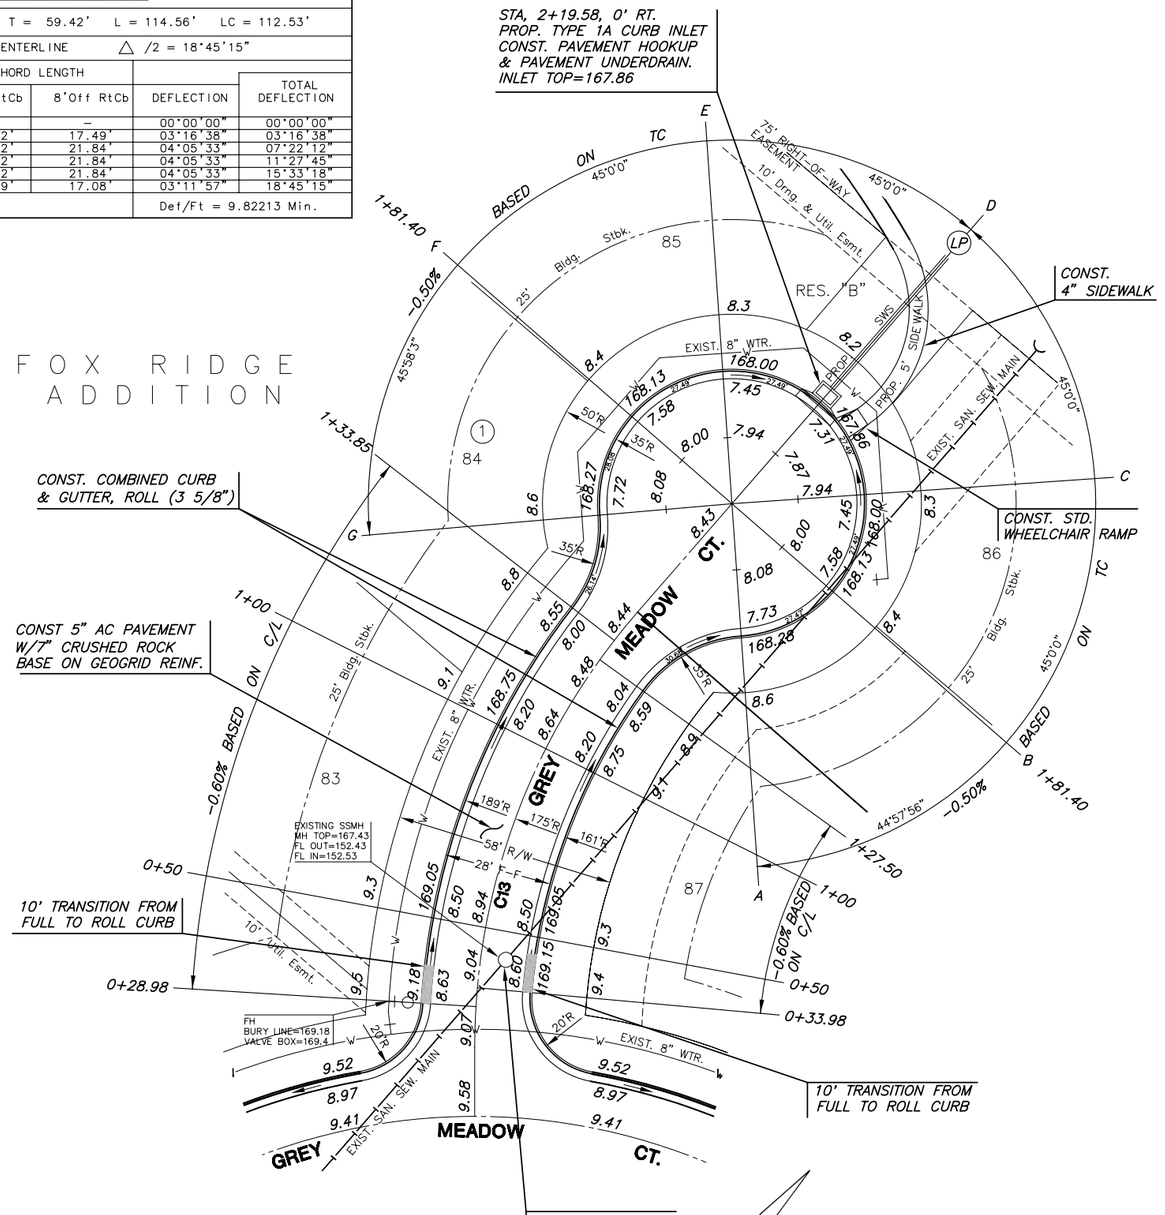

ADJUST MH TOP
EXIST. TOP=167.43
PROP. TOP=168.78
ADJUSTMENT SHALL
BE PLASTIC LINED

SCALE: 1"=20'

LEGEND

+ + STREET SIGN & SIGN LOCATION (SEE SIGN ASSEMBLY TABLE FOR TYPE & STATION OF SIGN)

NOTE:
TOP OF CURB ELEVATIONS SHOWN ARE FOR FULL CURB. CONSTRUCT CURB AND GUTTER AS NOTED.

MKEC ENGINEERING CONSULTANTS, INC.
411 N. WEBB ROAD
WICHITA, KS. 67206
316 - 684 - 9600

PAVING & INCIDENTAL DRAINAGE PLANS
FOX RIDGE ADDITION
PHASE 12

GREY MEADOW COURTS
SHEET TITLE

472-84279
PROJECT NUMBER

DFL
DESIGN BY

MKEC
DRAWN BY

GJA
CHECKED BY

ISSUED
SEPTEMBER 2006

REVISED

SHEET NO.
15 of 43

PLOTTED: Wednesday, September 13, 2006 @ 10:38AM

G:\CIVIL\99118\dwg\PAV\PH12\99118E8