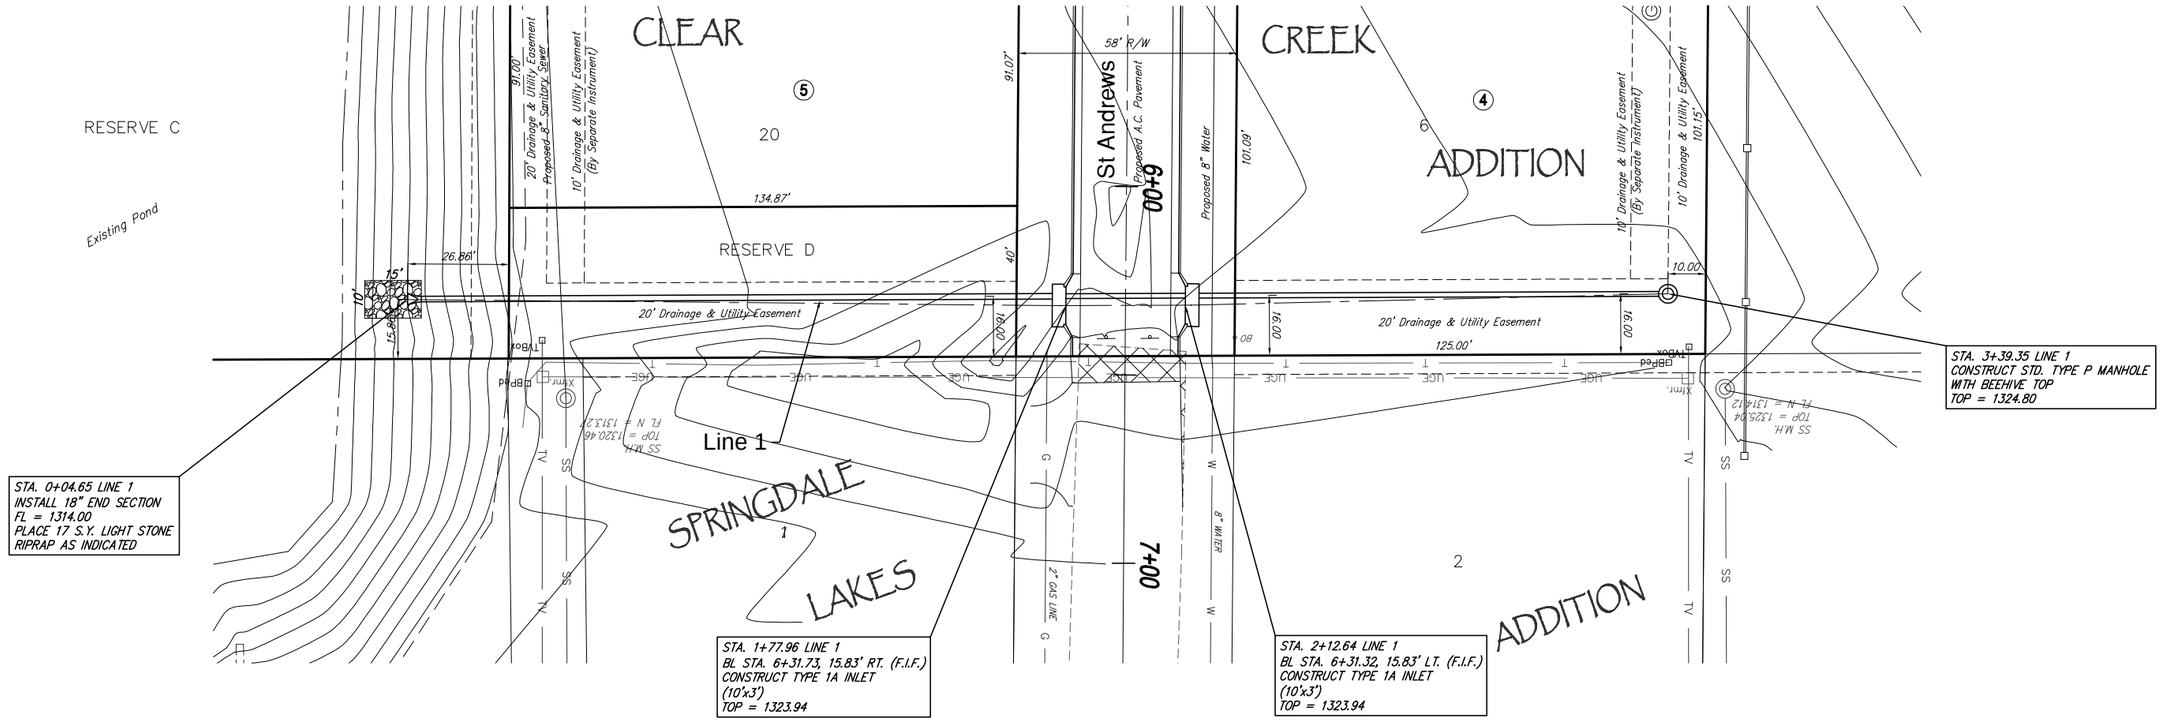

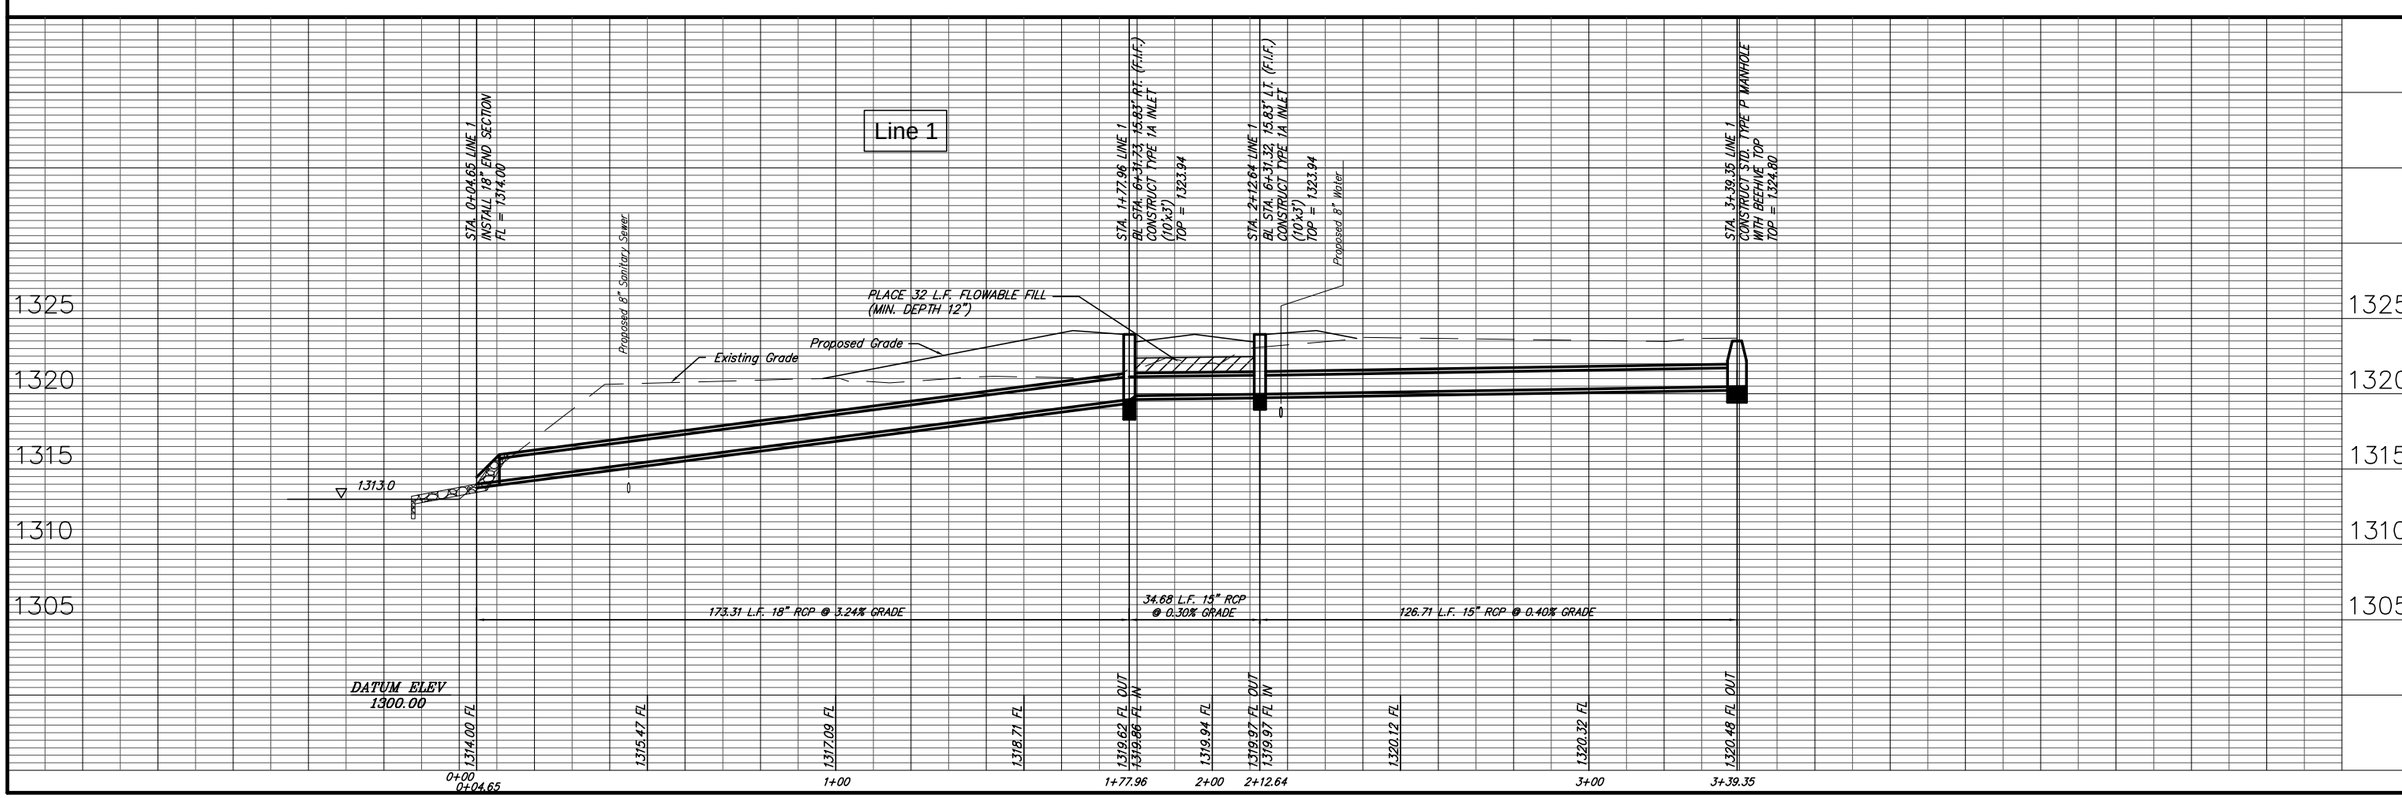

Ruggles & Bohm, P.A.
Engineering, Surveying, Land Planning
924 North Main
Wichita, Kansas 67203
(316) 264-9006
(316) 264-9007 fax
E-mail: info@rbassoc.com
www.rbassoc.com

DESIGN	KWL
DRAWN	RA
UTILITY	
DATE	Dec. 21, 2006
REVISED	
REVIEW	
PROJECT NUMBER	.
DRAWING FILE	sws {Line 1}

Clear Creek Addition, Storm Water Drain
Line 1
WICHITA, KANSAS

RB JOB 2909E

SHEET 11 OF 31