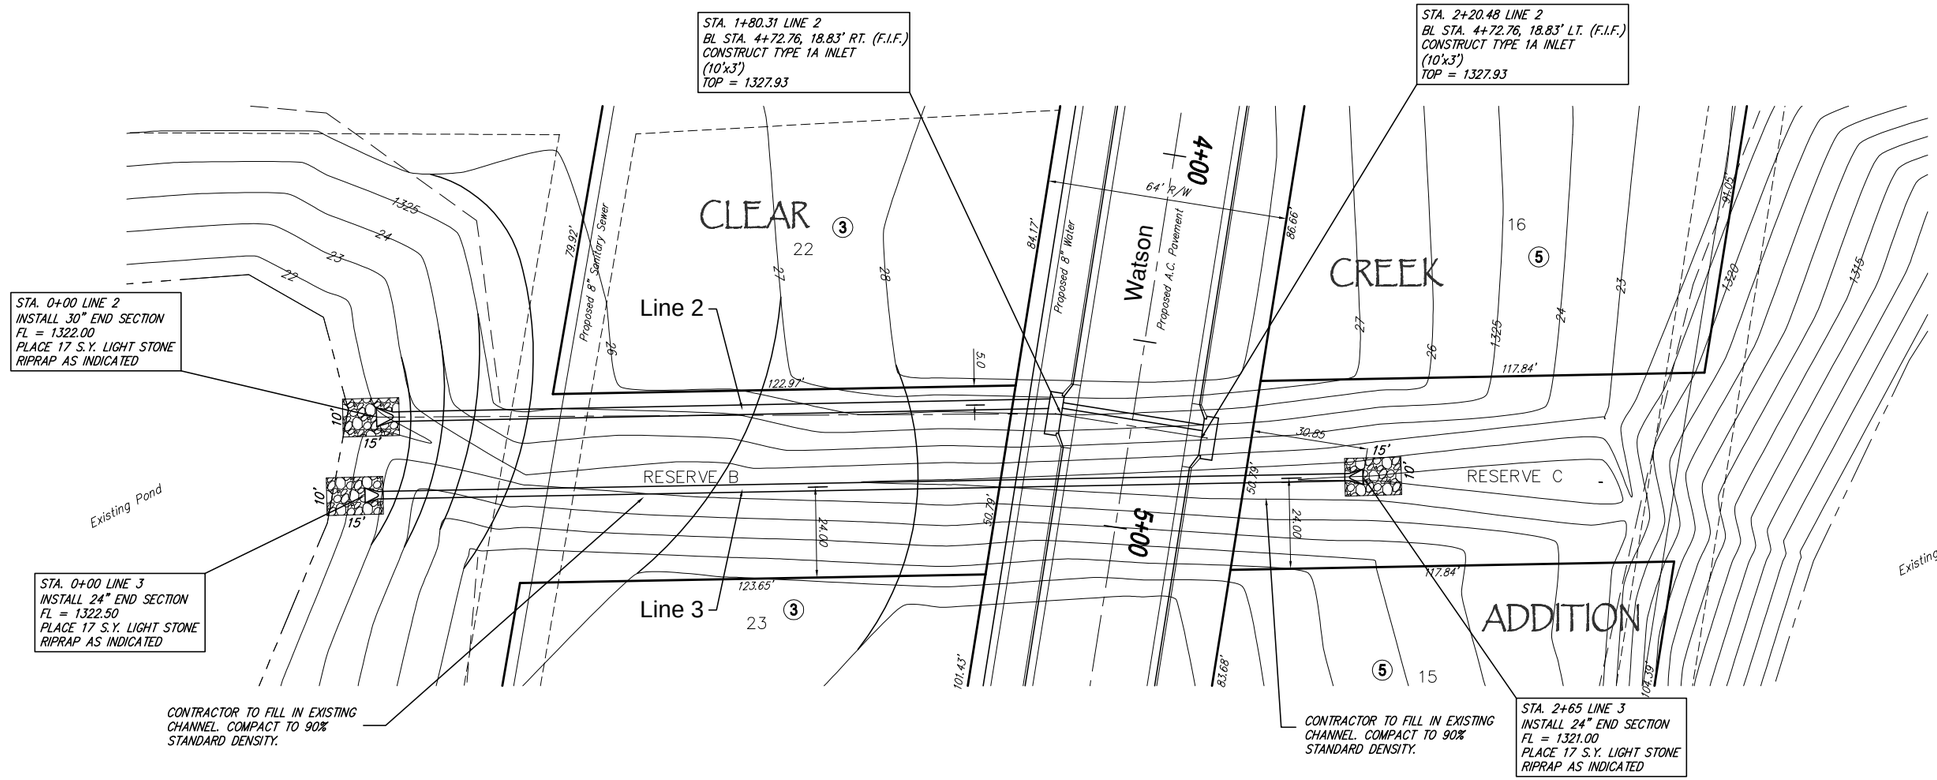

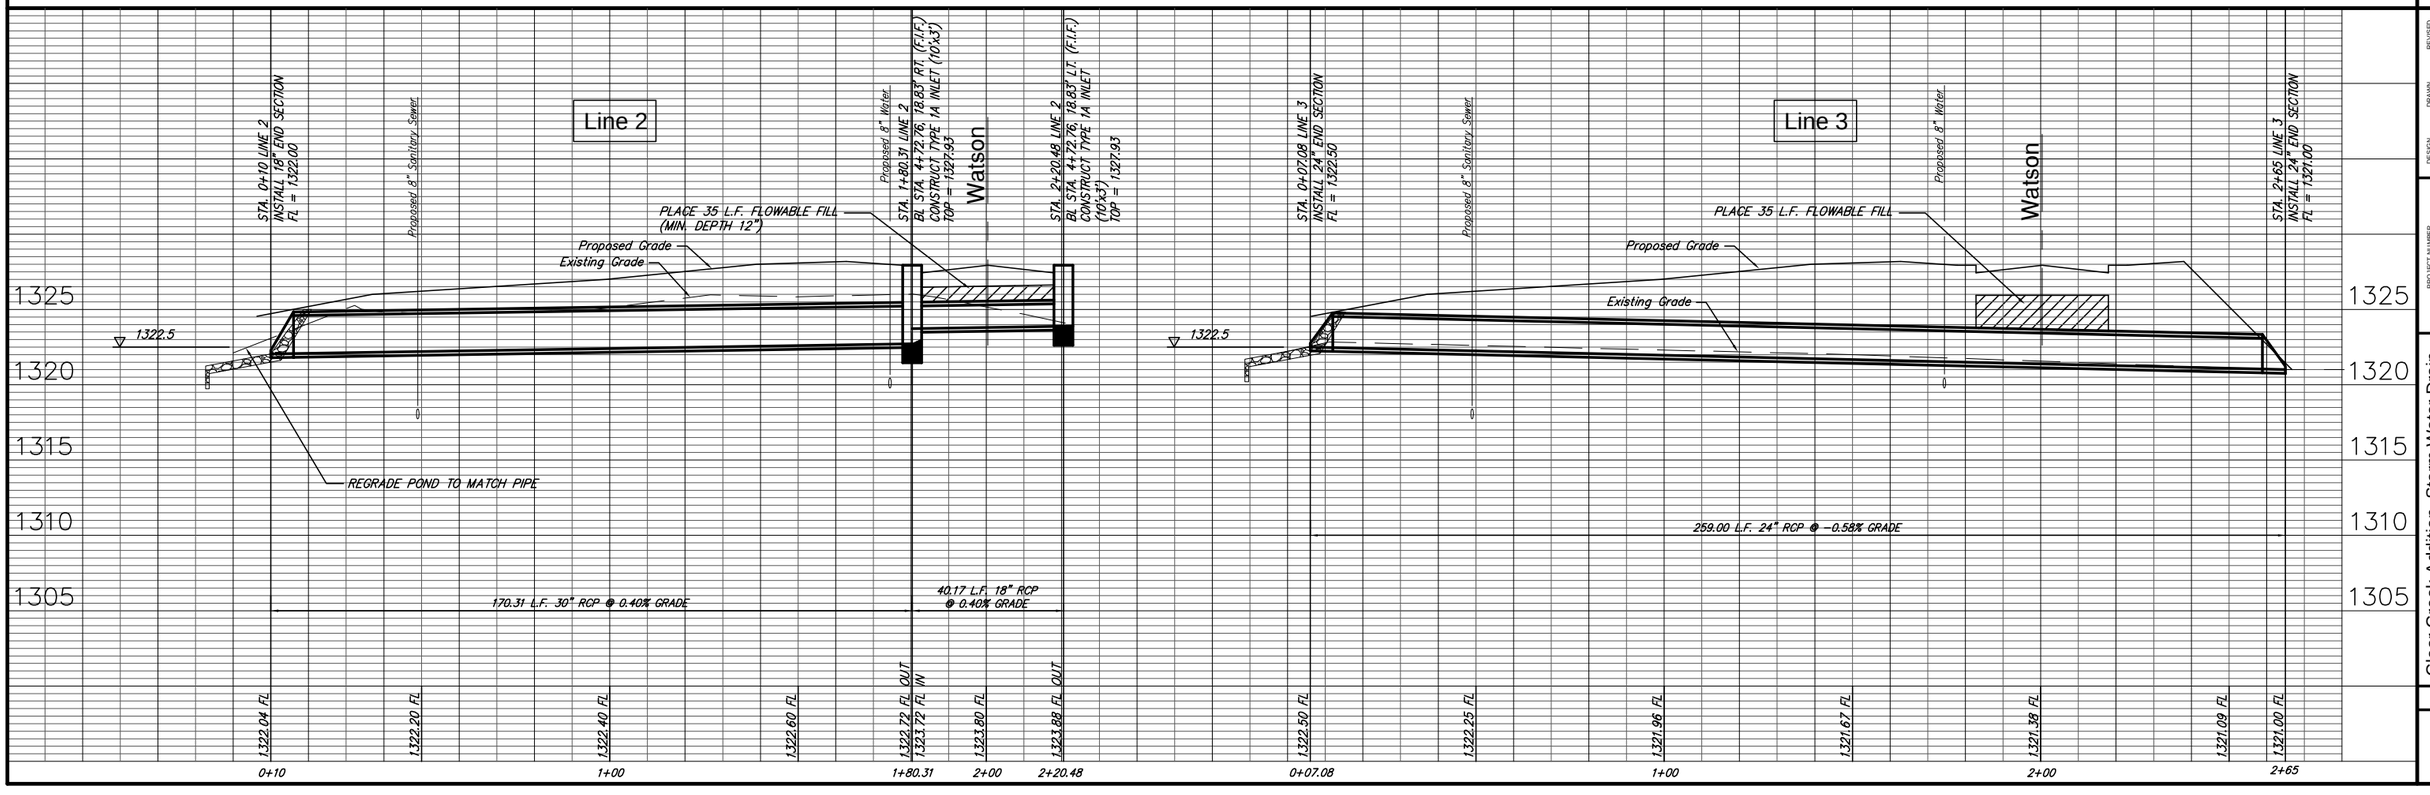

Ruggles & Bohm, P.A.
Engineering, Surveying, Land Planning
924 North Main
Wichita, Kansas 67203
(316) 264-9008
(316) 264-9707
www.rbkansas.com
E-mail: info@rbkansas.com

REVISED
DRAWN RA
DESIGN KWL
DATE Dec. 21, 2006
UTILITY
REVIEW
PROJECT NUMBER
DRAWING FILE sws [Line 2]

Clear Creek Addition, Storm Water Drain
Line 2 and 3
WICHITA, KANSAS

RB JOB 2909E
SHEET 12 OF 31