FHWA REGION NO.	STATE	PROJECT NUMBER	FISCAL YEAR	SHEET NUMBER	TOTAL SHEETS
7	KANSAS	472-83436 (706831)	.	23	63

STA. 2+825 IT.
(1) W5-4 AND
(1) SUPPLEMENTAL "WALK BIKES ACROSS BRIDGE".

GUY ANCHOR TO BE RELOCATED BY WESTAR.

2+835 RT.
OM-2

REMOVE EXISTING CONC. WALK AS INDICATED.

BEGIN 2 000 WIDE CONC. PVMT.

MATCH EXISTING CONC. WALK

N 7709.989 E 4562.095
STA. 2+869.752

CONSTRUCT 2 000 M RET. WALL. SEE DETAIL SHT.

D11-1 AND M7-4L ON SIGNAL POLE

MATCH TRAF. MH TOP

CONCTRUCT 1 800 WIDE W.C.R.

OM-2 ON EXIST. POST

STA. 2+857.470
END A.C. PVMT.

N 7709.501 E 4589.949
STA. 2+841.872 P.C.

N 7709.231 E 4584.812
STA. 2+847.023 P.T.
BEGIN 3 000 WIDE PVMT.

1.500

150°29'16"

141°19'15"

WOODROW

21ST

STREET

NORTH

D11-1 AND M7-4R ON SIGNAL POLE

N 7713.103 E 4556.998
STA. 2+875.725

300mm WHITE STRIPE (3 650 SPACING)

N 7712.628 E 4612.404
STA. 2+819.201 P.I.

CONSTRUCT 100mm CONC. PAVEMENT (2 000 WIDE). SLOPE RIGHT.

△ = 9°50'15"
R = 30 000
L = 5 151

MATCH CONCRETE WALK ON BRIDGE. BEGIN CONSTRUCTION

RELOCATE WALK SIGNAL PUSHBUTTON TO WEST FACE OF POLE.

111°47'01"

REMOVE EXISTING CONC. WALK AS INDICATED.

CONSTRUCT 100mm CONC. PAVEMENT (2 000 WIDE). SLOPE LEFT.

CONSTRUCT W.C.R. BOTH SIDES

N 7740.029 E 4500.074
STA. 2+950.462 P.C.

2+956 LT.
R1-1

N 7740.574 E 4495.283
STA. 2+955.289 P.R.C.

N 7741.120 E 4490.488
STA. 2+960.120 P.T.

(1) D11-1 AND M7-4L AND W5-4 (FACE SOUTH)
(1) D11-1 AND M7-4R (FACE WEST)
ON SIGNAL POLE

MATCH EXISTING CONC. WALK

N 7738.458 E 4547.820
STA. 2+902.690 P.I.

CONCTRUCT 3 000 WIDE W.C.R.

MATCH EXISTING CONC. WALK

2+937 RT.
R1-1

COOLIDGE

MATCH EXISTING CONC. WALK

△ = 9°13'09"
R = 30 000
L = 4 827

△ = 9°13'37"
R = 30 000
L = 4 831

SCALE. 1:200

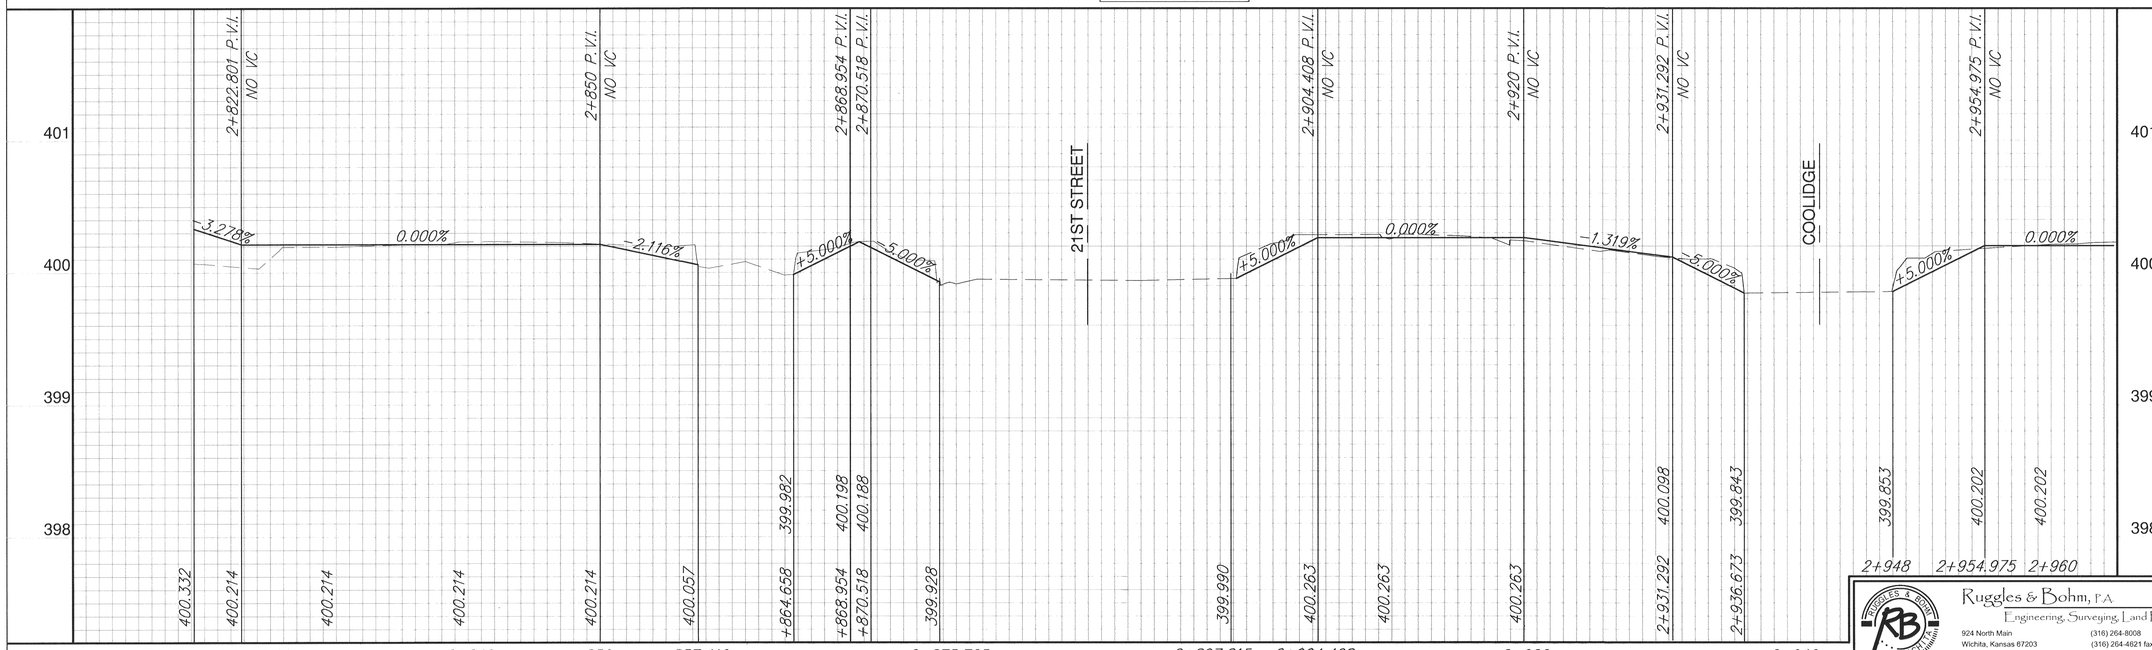

DESIGN TGR
DRAWN RA
CHECK
REVIEW
UTILITY
DATE Apr. 13, 2004
REVISED July 29, 2004

PROJECT NUMBER 472-83436 (706831)
DRAWING FILE BASE [PATH28]

PLAN AND PROFILE
LITTLE ARKANSAS RIVER
BICYCLE / PEDESTRIAN PATH

Ruggles & Bohm, P.A.
Engineering, Surveying, Land Planning
924 North Main
Wichita, Kansas 67203
www.rbkansas.com
(316) 264-8008
(316) 264-4621 fax
E-mail: info@rbkansas.com

RB JOB 2088T
SHEET 23 OF 63