| FHWA REGION NO. | STATE | PROJECT NUMBER | FISCAL YEAR | SHEET NUMBER | TOTAL SHEETS |
|---|---|---|---|---|---|
| 7 | KANSAS | . | . | 25 | . |

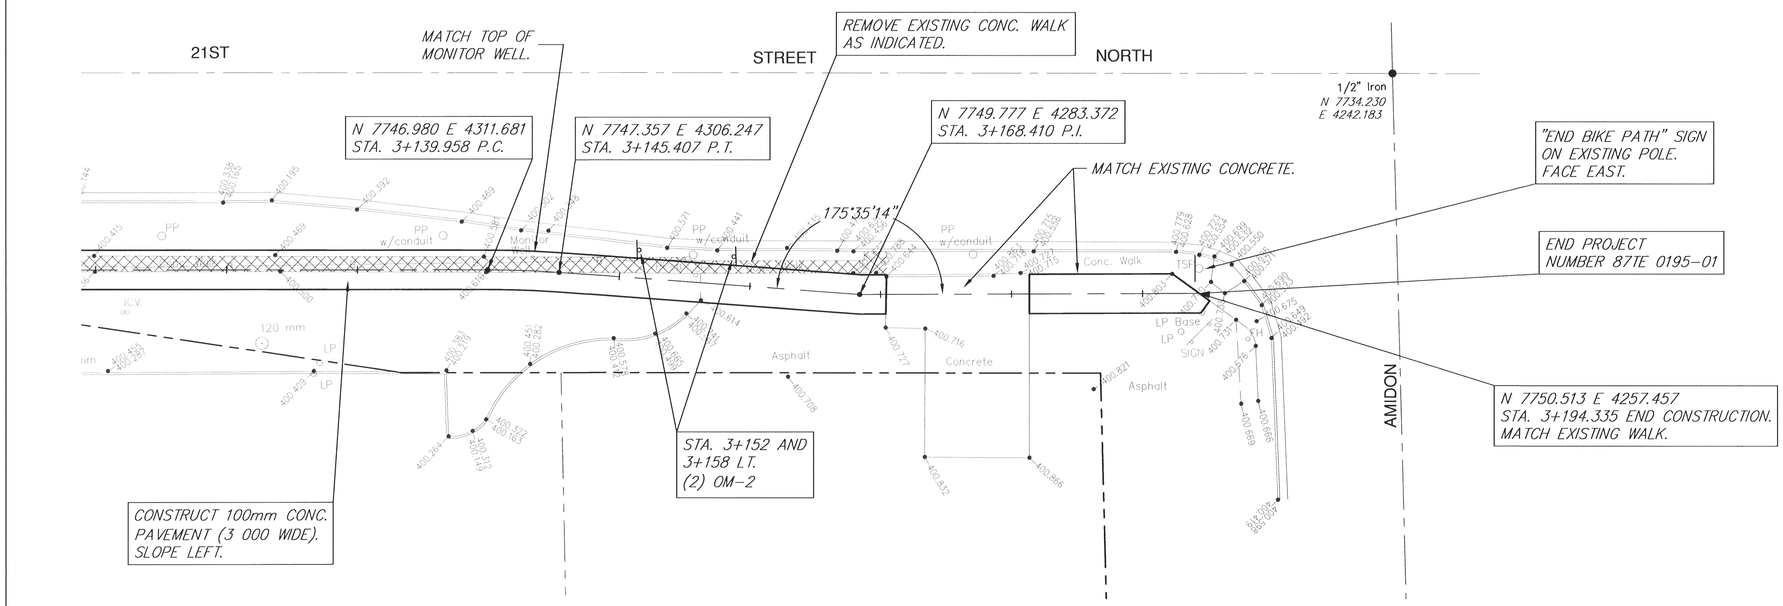


SCALE 1:200

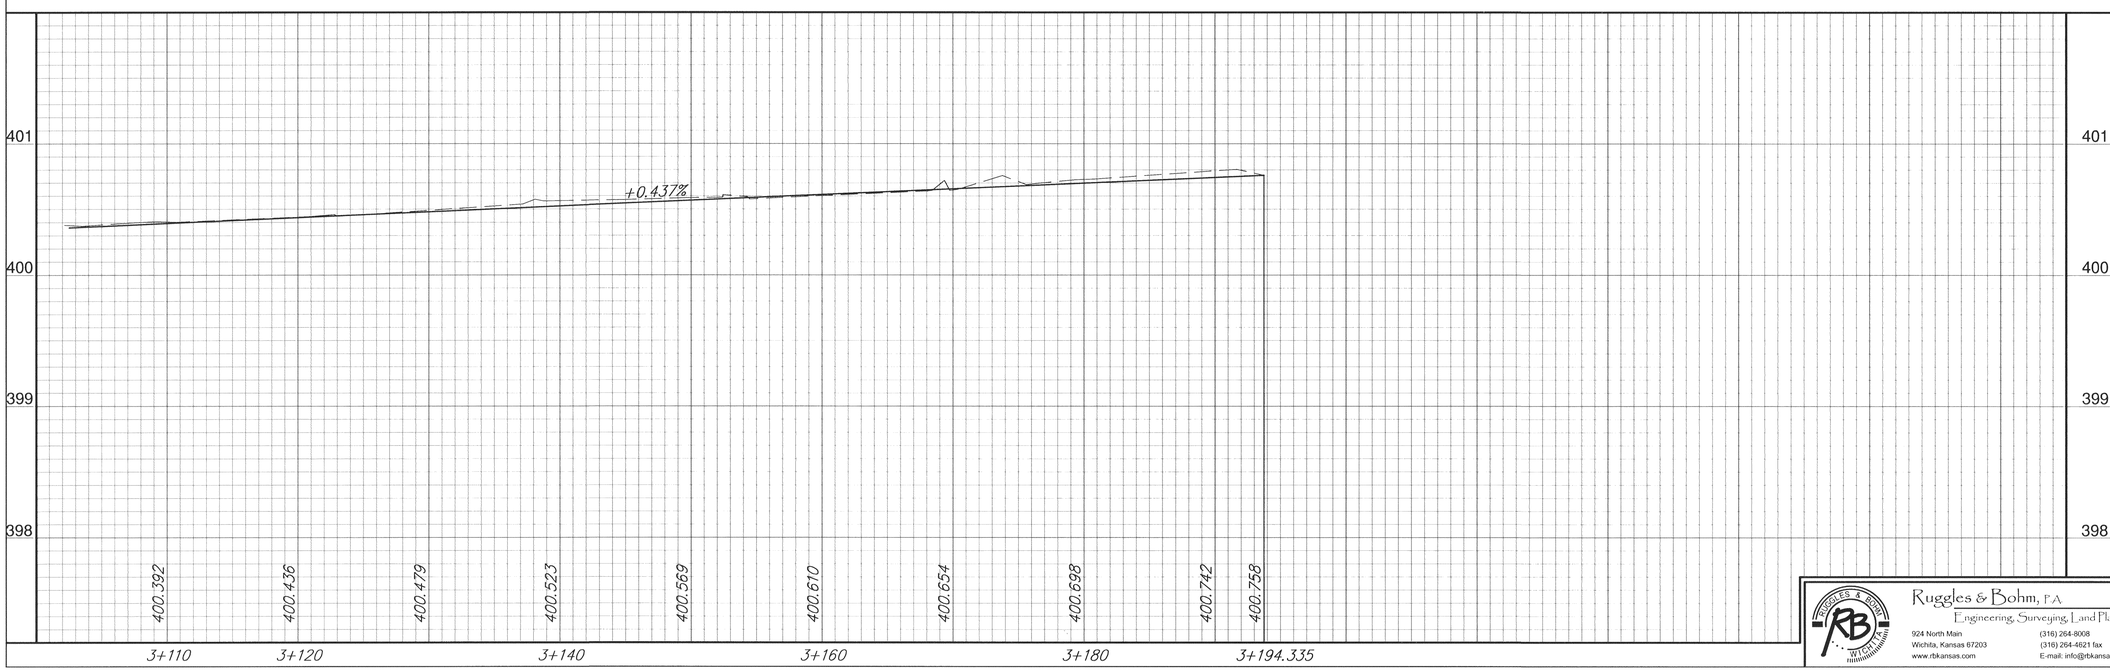


DESIGN TCR
DRAWN RA
REVIEW
UTILITY
DATE Apr. 13, 2004
REVISED

PROJECT NUMBER 472-83436 (706831)
DRAWING FILE BASE [PATH22]

# PLAN AND PROFILE
# LITTLE ARKANSAS RIVER
## BICYCLE / PEDESTRIAN PATH


Ruggles & Bohm, P.A.
Engineering, Surveying, Land Planning
924 North Main
Wichita, Kansas 67203
www.rbkansas.com
(316) 264-8008
(316) 264-4621 fax
E-mail: info@rbkansas.com


RB JOB 2088T