FHWA REGION NO.	STATE	PROJECT NUMBER	FISCAL YEAR	SHEET NUMBER	TOTAL SHEETS

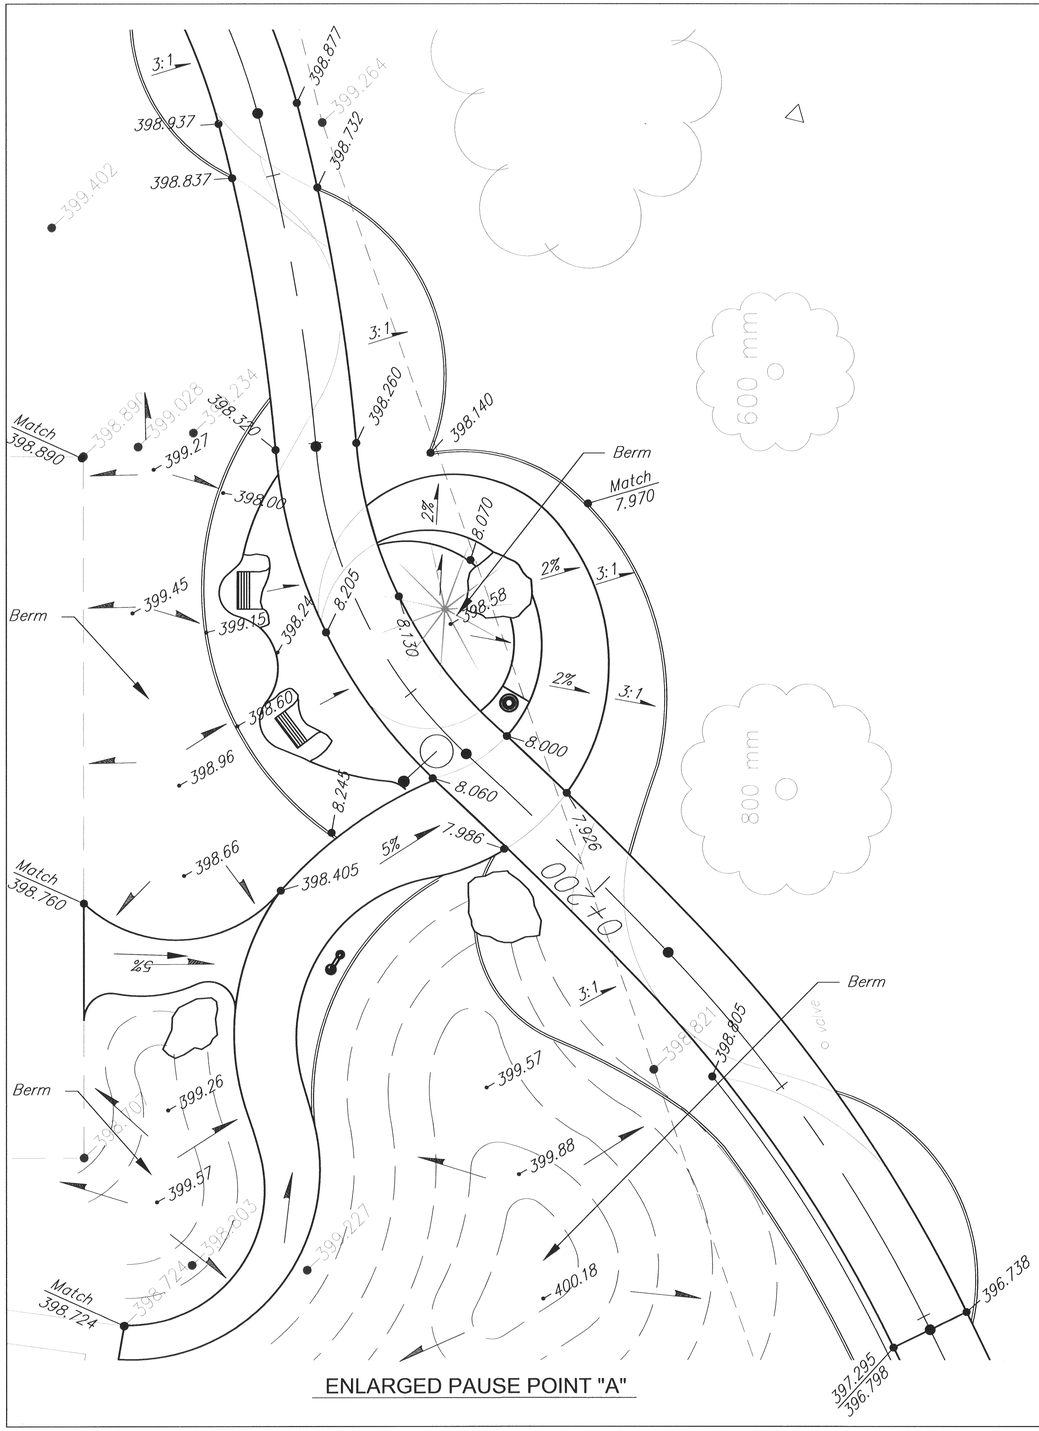

ENLARGED PAUSE POINT "A"

Scale 1:100

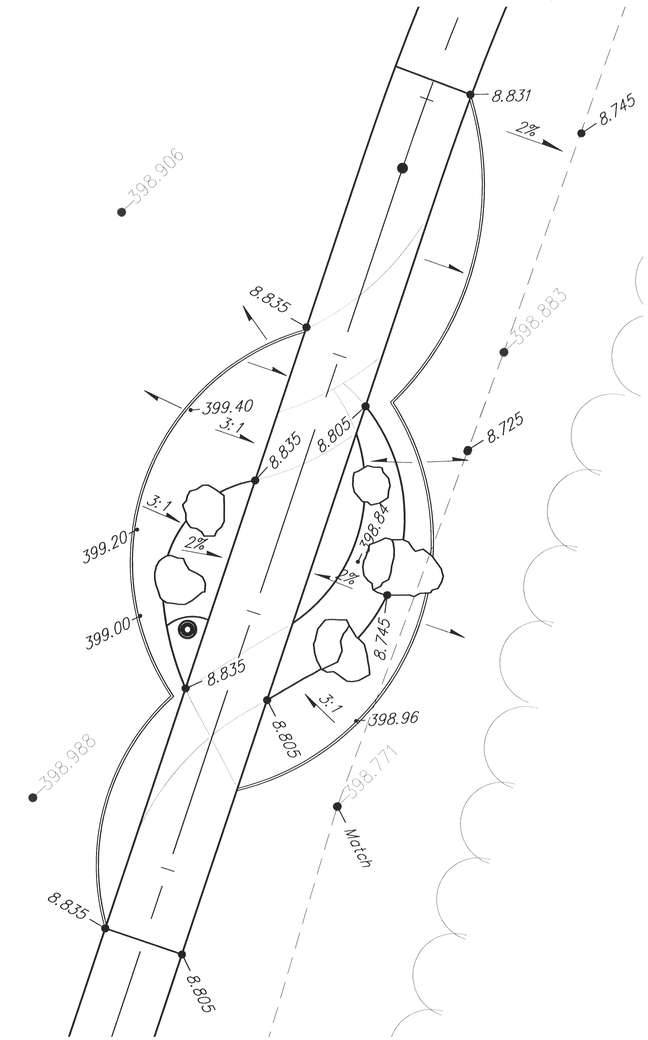

ENLARGED PAUSE POINT "B"

GRADING PLAN
PAUSE POINTS A & B
WICHITA, KANSAS

Ruggles & Bohm, P.A.
Engineering, Surveying, Land Planning
924 North Main
Wichita, Kansas 67203
www.rbkansas.com
(316) 264-8008
(316) 264-4621 fax
E-mail: info@rbkansas.com

DESIGN	TCR
DRAWN	RA
REVIEW	
UTILITY	
DATE	Apr. 13, 2004
RB JOB	20881
SHEET	28 OF G3
DRAWING FILE	BASE {Enlarged Plans}
PROJECT NUMBER	.