BY	DATE
REFERENCES NOTED	
REFERENCES CHECKED	

FHWA REGION NO.	STATE	PROJECT NUMBER	FISCAL YEAR	SHEET NUMBER	TOTAL SHEETS
7	KANSAS				

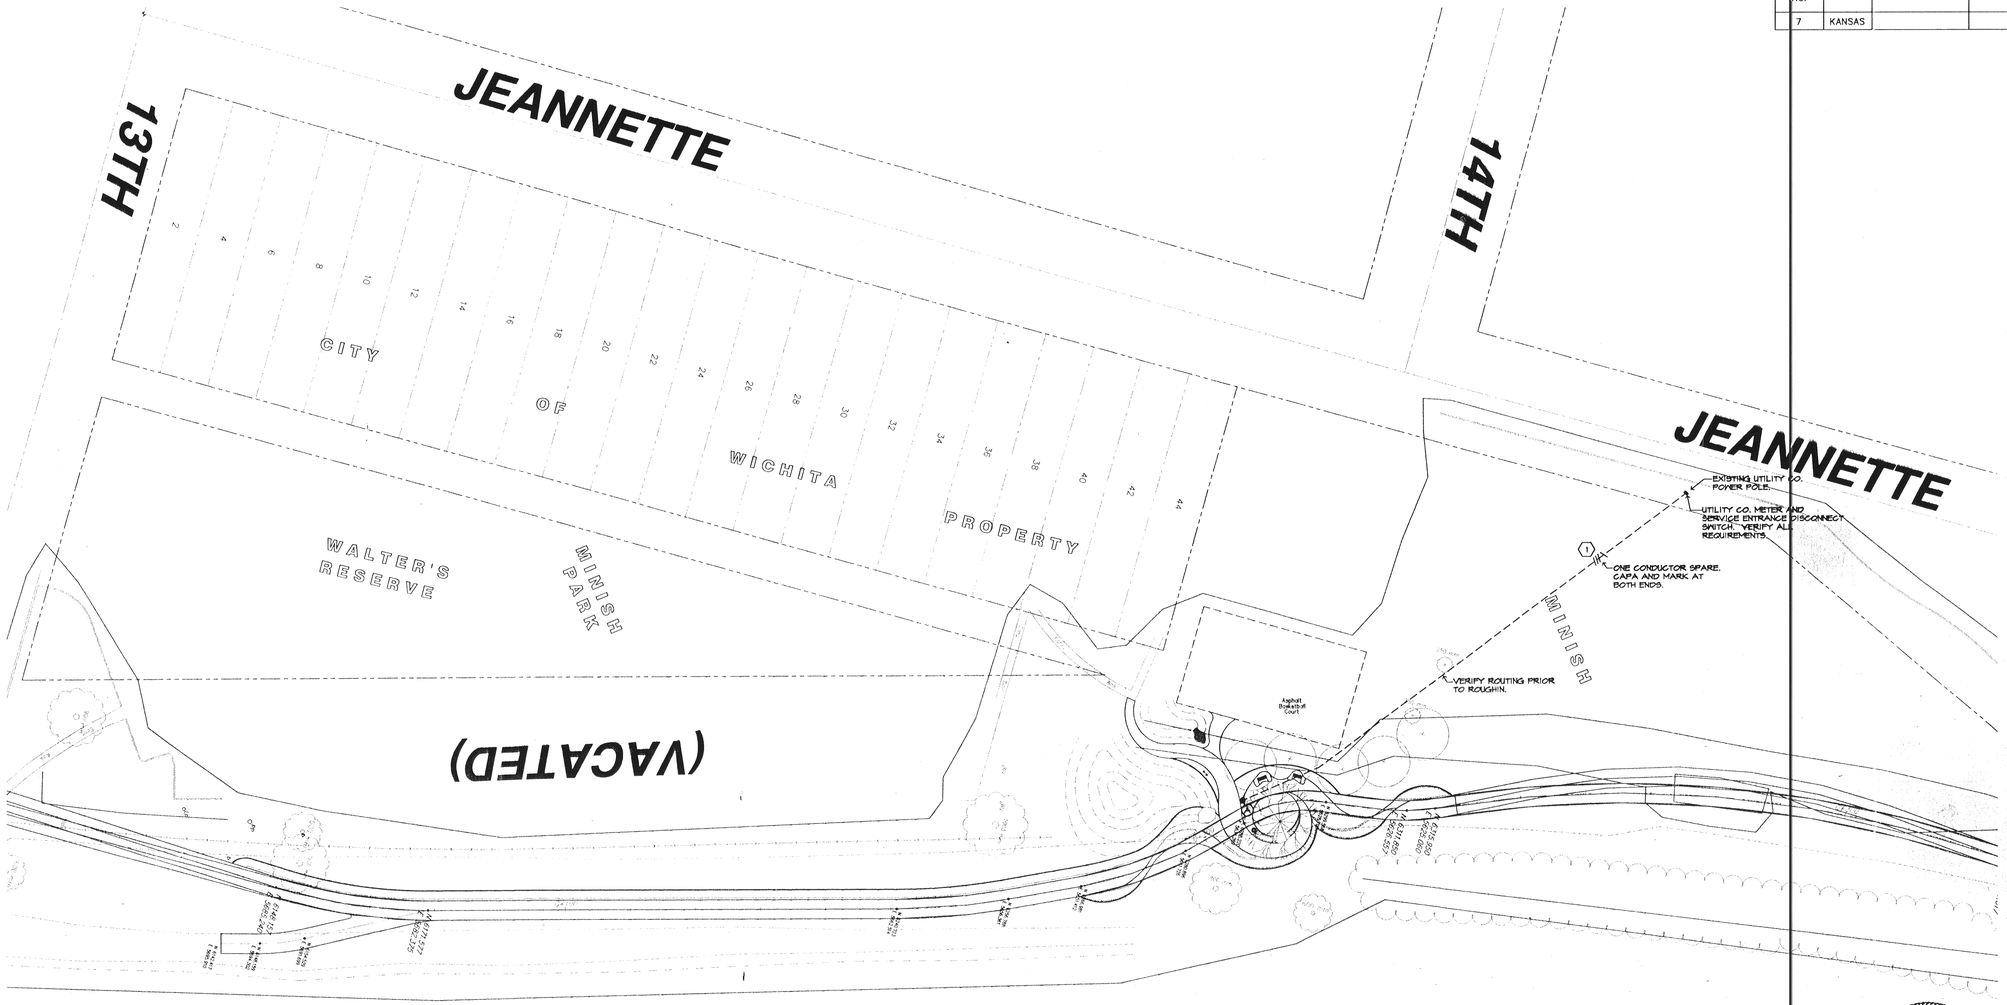

SCALE: 1.400

PHILIP JOHN VOGELI 11701 1-20-03 KANSAS PROFESSIONAL ENGINEER

Stefan, Vogeli Associates P.A.
Electrical Engineering and Design
349 S. Hydraulic
Wichita, Ks. 67211-1808
(316) 264-3083
FAX: (316) 264-3542

DESIGN	DRAWN	REVIEW
SVA	SVA	
UTILITY	DATE	REVISED
	JAN. 20, 2003	

PROJECT NUMBER 472-83436 (706831)
DRAWING FILE 2140602.DWG

ELECTRICAL PLAN
LITTLE ARKANSAS RIVER
BICYCLE / PEDESTRIAN PATH

Ruggles & Bohm, P.A.
Engineering, Surveying, Land Planning
924 North Main
Wichita, Kansas 67203
www.rbkansas.com
(316) 264-8008
(316) 264-4621 fax
E-mail: info@rbkansas.com

RB JOB 2008IT
SHEET 62 OF 63

02140-1041

S.V.A. DWG. NAME: 2140602.dwg DATE: 01/20/03, TIME: 12:02