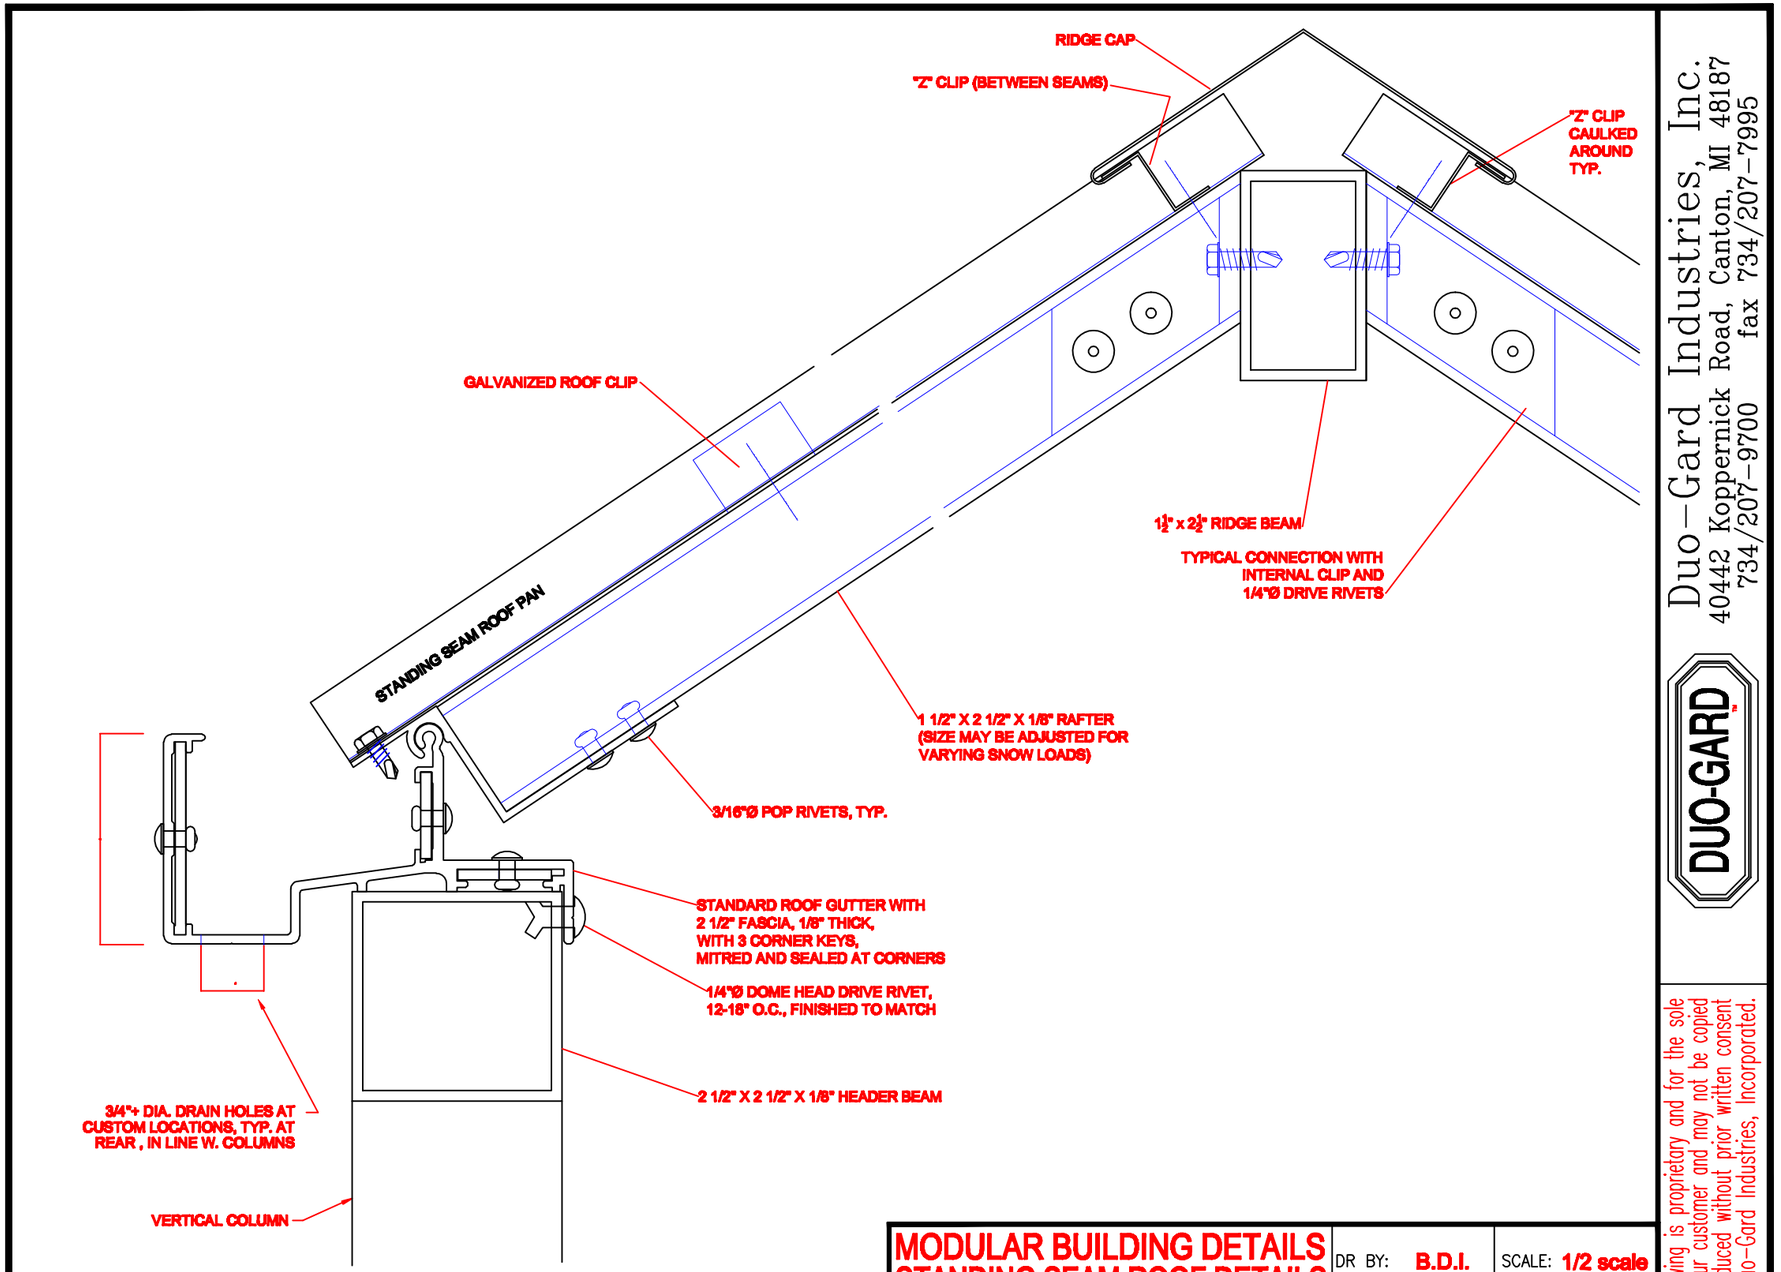

Duo-Gard Industries, Inc.
40442 Koppernick Road, Canton, MI 48187
734/207-9700 fax 734/207-7995

DUO-GARD

This drawing is proprietary and for the sole use of our customer and may not be copied or reproduced without prior written consent from Duo-Gard Industries, Incorporated.

MODULAR BUILDING DETAILS
STANDING SEAM ROOF DETAILS
City of Wichita, KS

DR BY:	B.D.I.	SCALE:	1/2 scale
DATE:	8-28-06	REV:	
SHEET	4 OF 6	DWG#	1bus-bstsm

CITY OF WICHITA PUBLIC WORKS ENGINEERING

INSTALLATION ATTACHMENT D INSTRUCTIONS

CITY ENGINEER
JAMES L. ARMOUR, P.E., L.S.
ACTING

PROJECT NUMBER	OCA NUMBER	DATE
XXX-XXXXX	XXXXXX	MM/YY

CITY ENGINEER'S OFFICE
CITY HALL – SEVENTH FLOOR
455 NORTH MAIN STREET
WICHITA, KANSAS 67202-1620
(316) 268-4601
(316) 268-4114 FAX

DESIGN	DRAWN
N/A	N/A

SHEET D-25