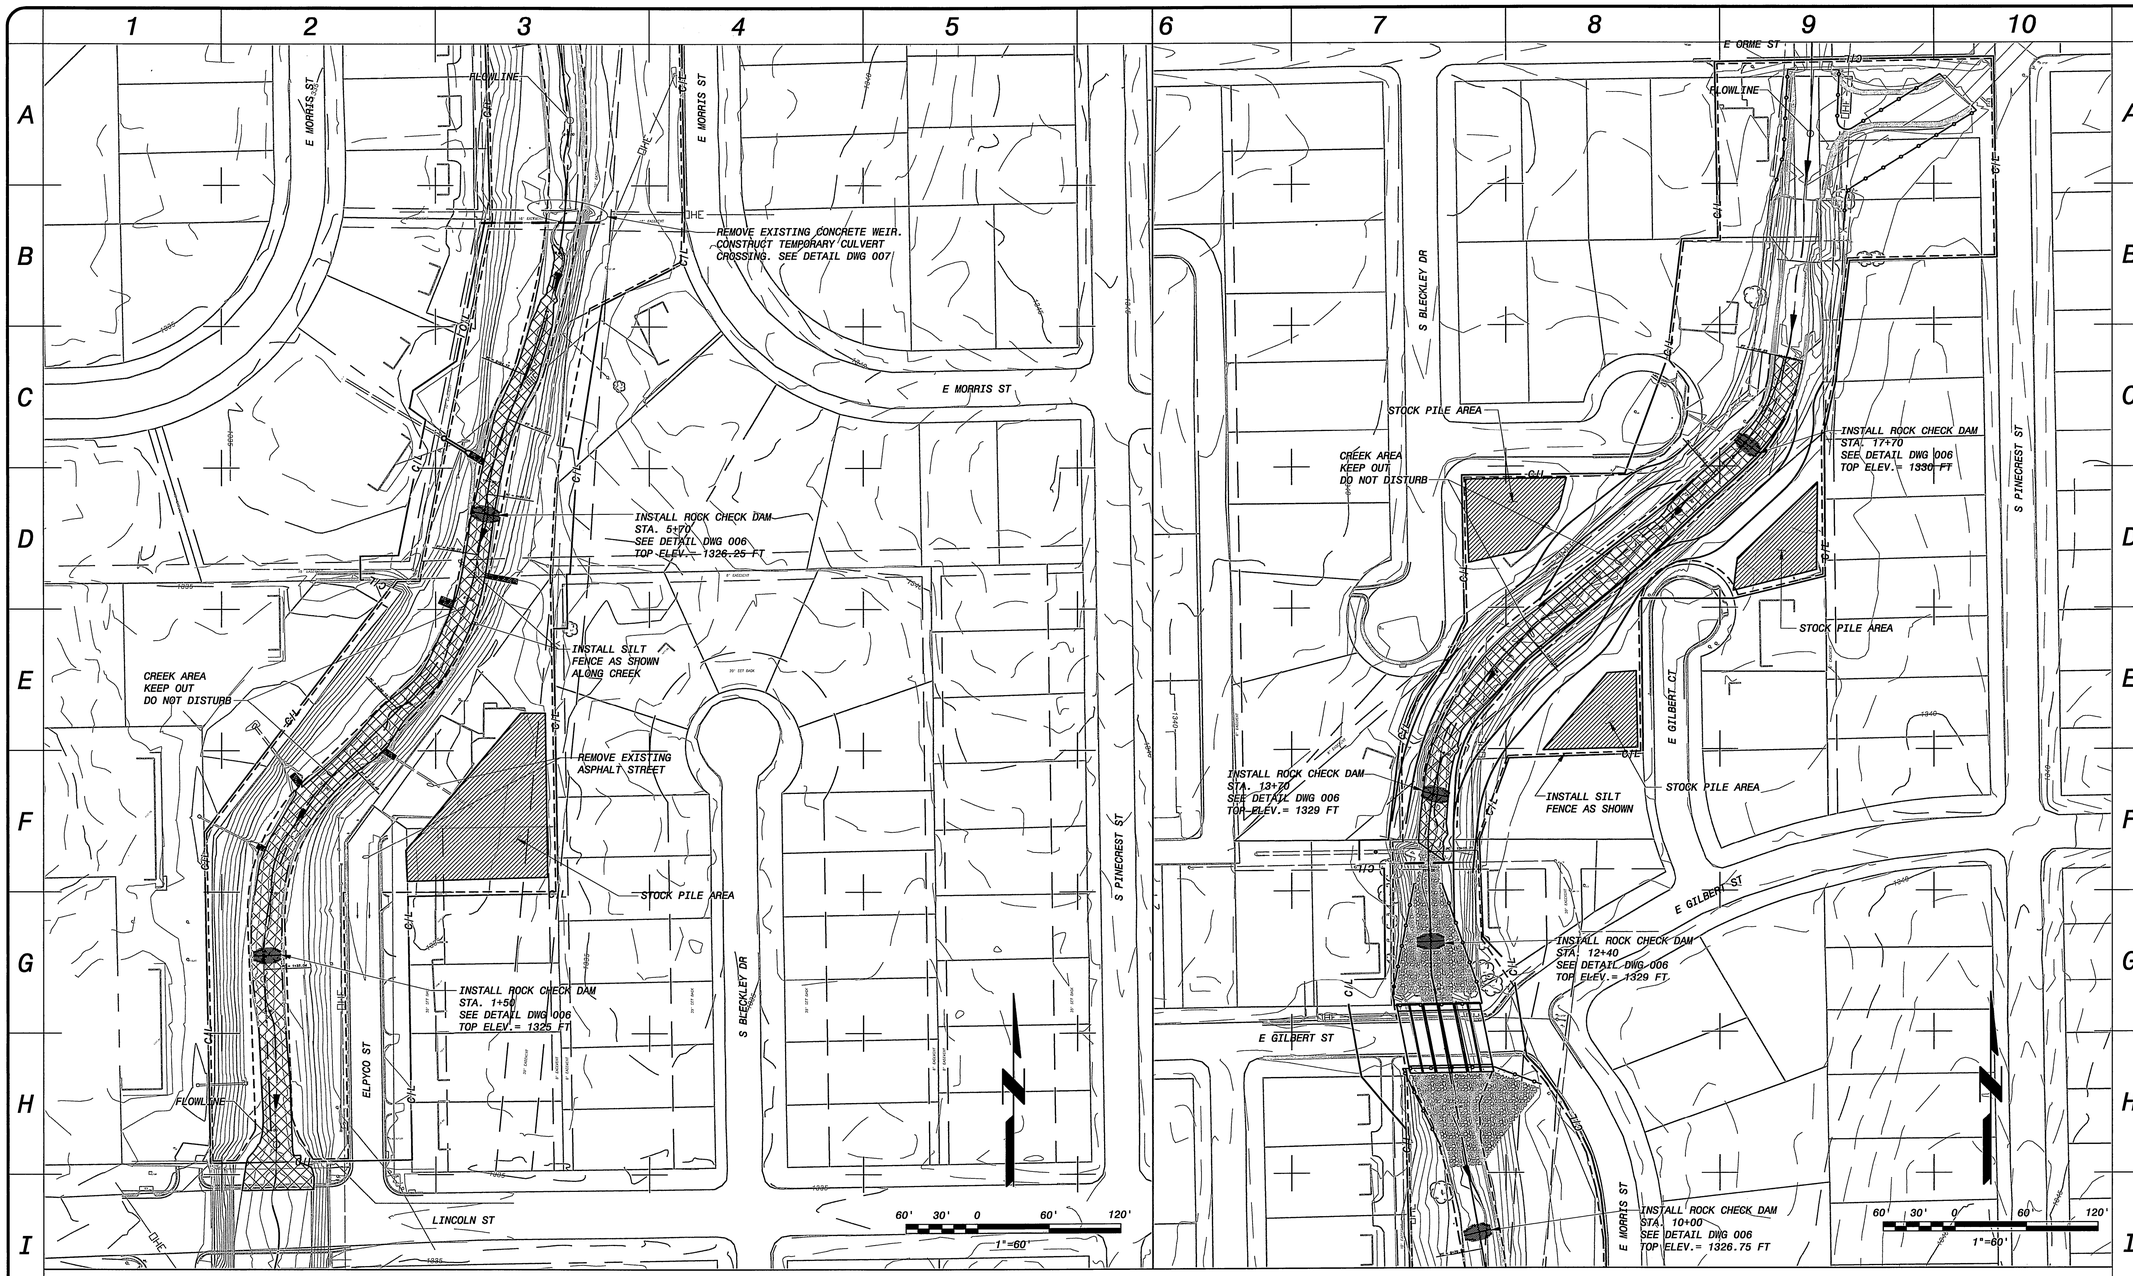

NOTES:

1. CONTRACTOR TO INSTALL SILT FENCE AT ONSET OF CONSTRUCTION, BEFORE ANY OTHER SITE WORK BEGINS.
2. CONTRACTOR TO INSTALL INSTREAM ROCK CHECK UPSTREAM OF WORK TO MINIMIZE FLOW DURING WORK HOURS. FLOW TO BE RESTORED AT THE END OF THE WORK DAY.
3. CONTRACTOR TO ENSURE ALL EROSION & SEDIMENT CONTROL MEASURES ARE IN PLACE AND IN PROPER WORKING ORDER AT THE END OF EACH WORK DAY.
4. CONTRACTOR SHALL INSTALL APPROVED TEMPORARY SEEDING IN ALL DISTURBED AREAS WHERE THERE HAS BEEN NO CONSTRUCTION ACTIVITY ON THEM FOR A PERIOD OF FORTY-EIGHT (48) HOURS. FOR ALL SLOPES 5:1 (H:V) OR GREATER OR FOR ALL AREAS BETWEEN TOP OF STREAMBANK, APPROVED EROSION CONTROL BLANKET SHALL ALSO BE INSTALLED IMMEDIATELY AFTER THE COMPLETION OF INSTALLATION OF TEMPORARY SEEDING. APPROVED BONDED FIBER MATRIX OR CRIMPED STRAW OR STRAW WITH TACKIFIER OR OTHER APPROVED METHOD SHALL BE INSTALLED IN REMAINING DISTURBED AREAS FLATTER THAN 5:1 (H:V).
5. CONTRACTOR SHALL CONTINUE TO INSTALL APPROVED STRAW BLANKET AND OTHER MEASURES MULTIPLE TIMES THROUGHOUT THE DURATION OF THE PROJECT IN ALL AREAS OF PROJECT UNTIL AREAS ARE PERMANENTLY STABILIZED.
6. CONTRACTOR SHALL CONSIDER NUMEROUS APPLICATIONS OF TEMPORARY SEEDING AND INSTALLATION OF EROSION CONTROL BLANKET AND BONDED FIBER MATRIX AND OTHER MEASURES AND TAKE THIS INTO ACCOUNT IN THE PREPARATION OF BID DOCUMENTS.
5. CONTRACTOR SHALL NOT DISTURB BASE OF CHANNEL AS INDICATED IN DRAWING, OTHER THAN FOR TEMPORARY PLACEMENT OF ROCK CHECKS AND TEMPORARY CREEK CROSSING.

NO.	BY	CK	APP
4	DEC		
3	DEC		
2	DEC		
1	DEC		

REVISIONS AND RECORD OF ISSUE

DATE	
03/13/09	FINAL - CONSTRUCTION SET
2/13/08	100% SUBMITTAL
11/21/07	90% SUBMITTAL - FOR REVIEW ONLY
8/31/07	70% SUBMITTAL - FOR REVIEW ONLY

CYGNET ID: 143234-320-WR-C-T0000N38X
WF: 004.dwg
SAVED: CC037033, 3/17/2009 8:22:24 AM
PLOTTED: CC037033, 3/17/2009 8:22:29 AM
USER: CC037033 DWG VER: 1.36

XREF1:Andrew Smith Seal Plan Sheet.dwg
XREF2:BVE_MKEC_topo all final.dwg
XREF3:EG_contours.dwg
XREF4:BV_I.dwg
XREF5:ErosionControl.dwg

ANDREW K. SMITH LICENSED 17970 KANSAS PROFESSIONAL ENGINEER 03-13-09

BLACK & VEATCH
Building a world of difference
Black & Veatch Corporation
Kansas City, Missouri

DRY CREEK CHANNEL IMPROVEMENTS
WICHITA, KANSAS

LINCOLN TO ORME
EROSION CONTROL -- PRE-CONSTRUCTION
EROSION & SEDIMENT CONTROL SITE PLAN

DESIGNED: DPW
DETAILED: DEC
CHECKED: AKS
APPROVED:
DATE: 13 MAR 2009

0 1/2 1
IF THIS BAR DOES NOT MEASURE 1" THEN DRAWING IS NOT TO FULL SCALE

PROJECT NO. 143234

004
SHEET 4 OF 42

FD8000 DWR