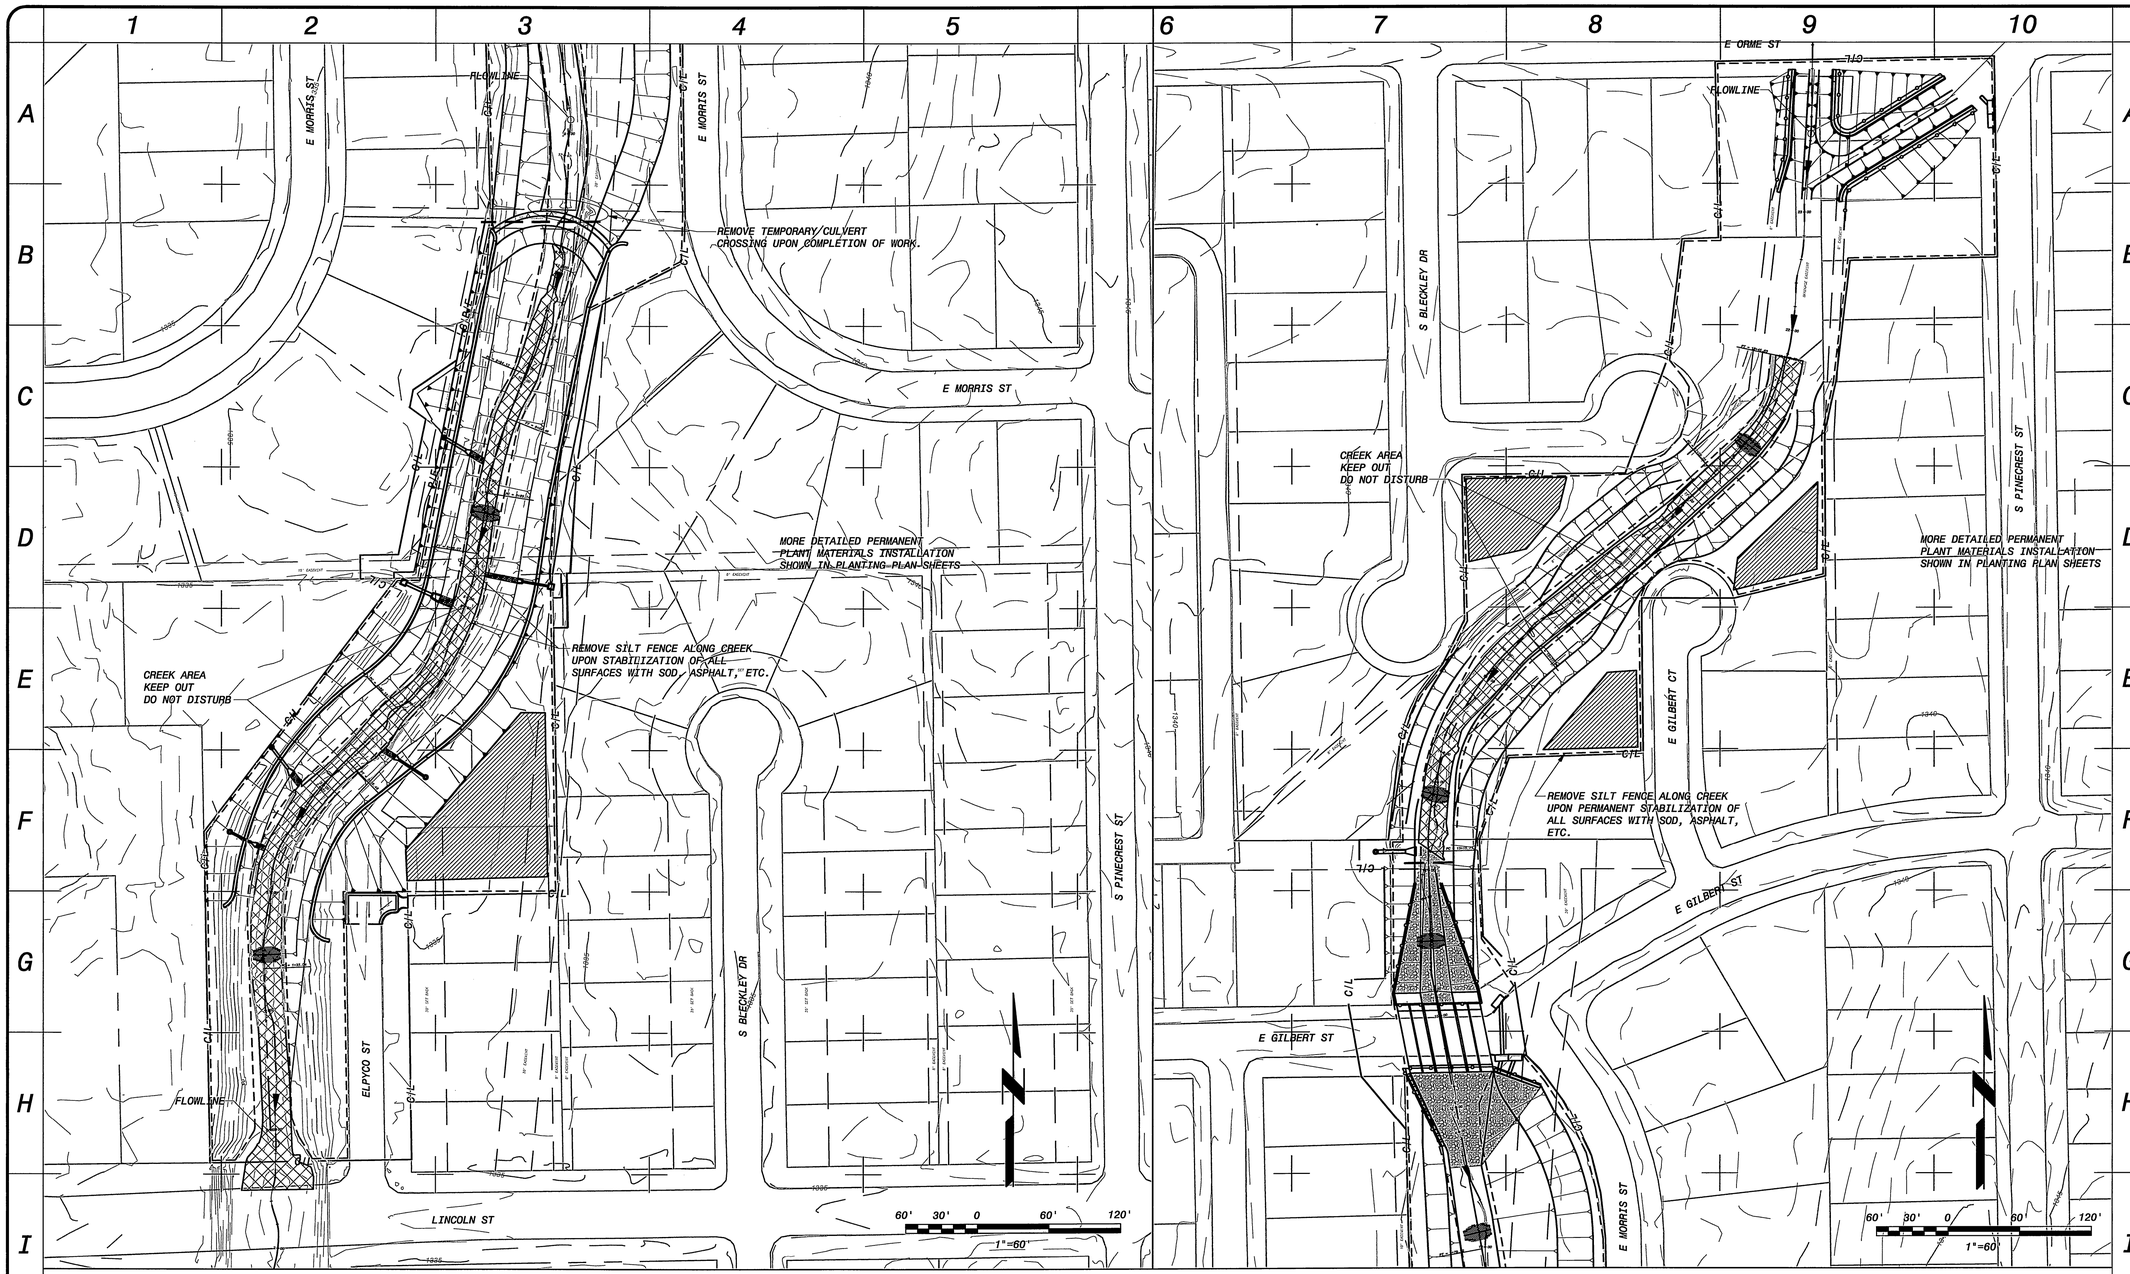

NOTES:

1. REMOVE ROCK CHECKS FROM STREAM CHANNEL.
2. INSTALL PERMANENT VEGETATION AND ROLLED EROSION CONTROL PRODUCTS IN AND ALONG STREAM AS SHOWN IN OTHER PLAN SHEETS AND SPECIFIED ELSEWHERE IN THESE CONTRACT DOCUMENTS.
3. SOD ALL STREET RIGHT-OF-WAYS WITH GRASS SPECIES COMPOSITION TO MATCH ADJACENT LAWNS AND TURFGRASS AREAS.
4. INSTALL TURFGRASS SEED IN ALL VACANT LOTS AND ALL AREAS FLATTER THAN 5:1 (H:V) UNLESS OTHER VEGETATION SPECIFIED ELSEWHERE IN THE CONTRACT DOCUMENTS.
5. ALL DISTURBED AREAS NOT DESIGNATED AS SIDEWALK OR PAVEMENT OR OTHERWISE SEEDED OR COVERED WITH ROLLED EROSION CONTROL PRODUCTS SHALL BE SODDED WITH GRASS SPECIES COMPOSITION TO MATCH SURROUNDING LAWNS.
6. UPON COMPLETION OF WORK, CONTRACTOR SHALL REMOVE ALL SILT FENCE AND INLET PROTECTION DEVICES.

NO.	BY	CK	APP	DATE	REVISIONS AND RECORD OF ISSUE
4	DEC			03/13/09	FINAL - CONSTRUCTION SET
3	DEC			2/13/08	100% SUBMITTAL
2	DEC			11/21/07	90% SUBMITTAL - FOR REVIEW ONLY
1	DEC			8/31/07	70% SUBMITTAL - FOR REVIEW ONLY

CYDNET ID: 143234-320-MM-C-TO005.DRZ
MF: 005.dwg
SAVED: CD0037033, 3/10/2009 8:51:52 AM
PLOTTED: CD0037033, 3/10/2009 8:24:56 AM
USER: CD0037033
XREF1:Andrew Smith Seal Plan Sheet.dwg
XREF2:BVE_MKEC_topo all final.dwg
XREF3:EG_contours.dwg
XREF4:BV_1.dwg
XREF5:ErosionControl.dwg
DWG VER: 1.19

ANDREW K. SMITH — 17970 — REGISTERED PROFESSIONAL ENGINEER — STATE OF KANSAS
03-13-09

BLACK & VEATCH
Building a world of difference®
Black & Veatch Corporation
Kansas City, Missouri

DRY CREEK CHANNEL IMPROVEMENTS
WICHITA, KANSAS
LINCOLN TO ORME
EROSION CONTROL - POST-CONSTRUCTION
EROSION & SEDIMENT CONTROL SITE PLAN

DESIGNED: DPW
DETAILED: DEC
CHECKED: AKS
APPROVED:
DATE: 13 MAR 2009

0 1/2 1
IF THIS BAR DOES NOT MEASURE 1" THEN DRAWING IS NOT TO FULL SCALE

PROJECT NO.
143234

005
SHEET
5 OF 42

FD8000
DWR