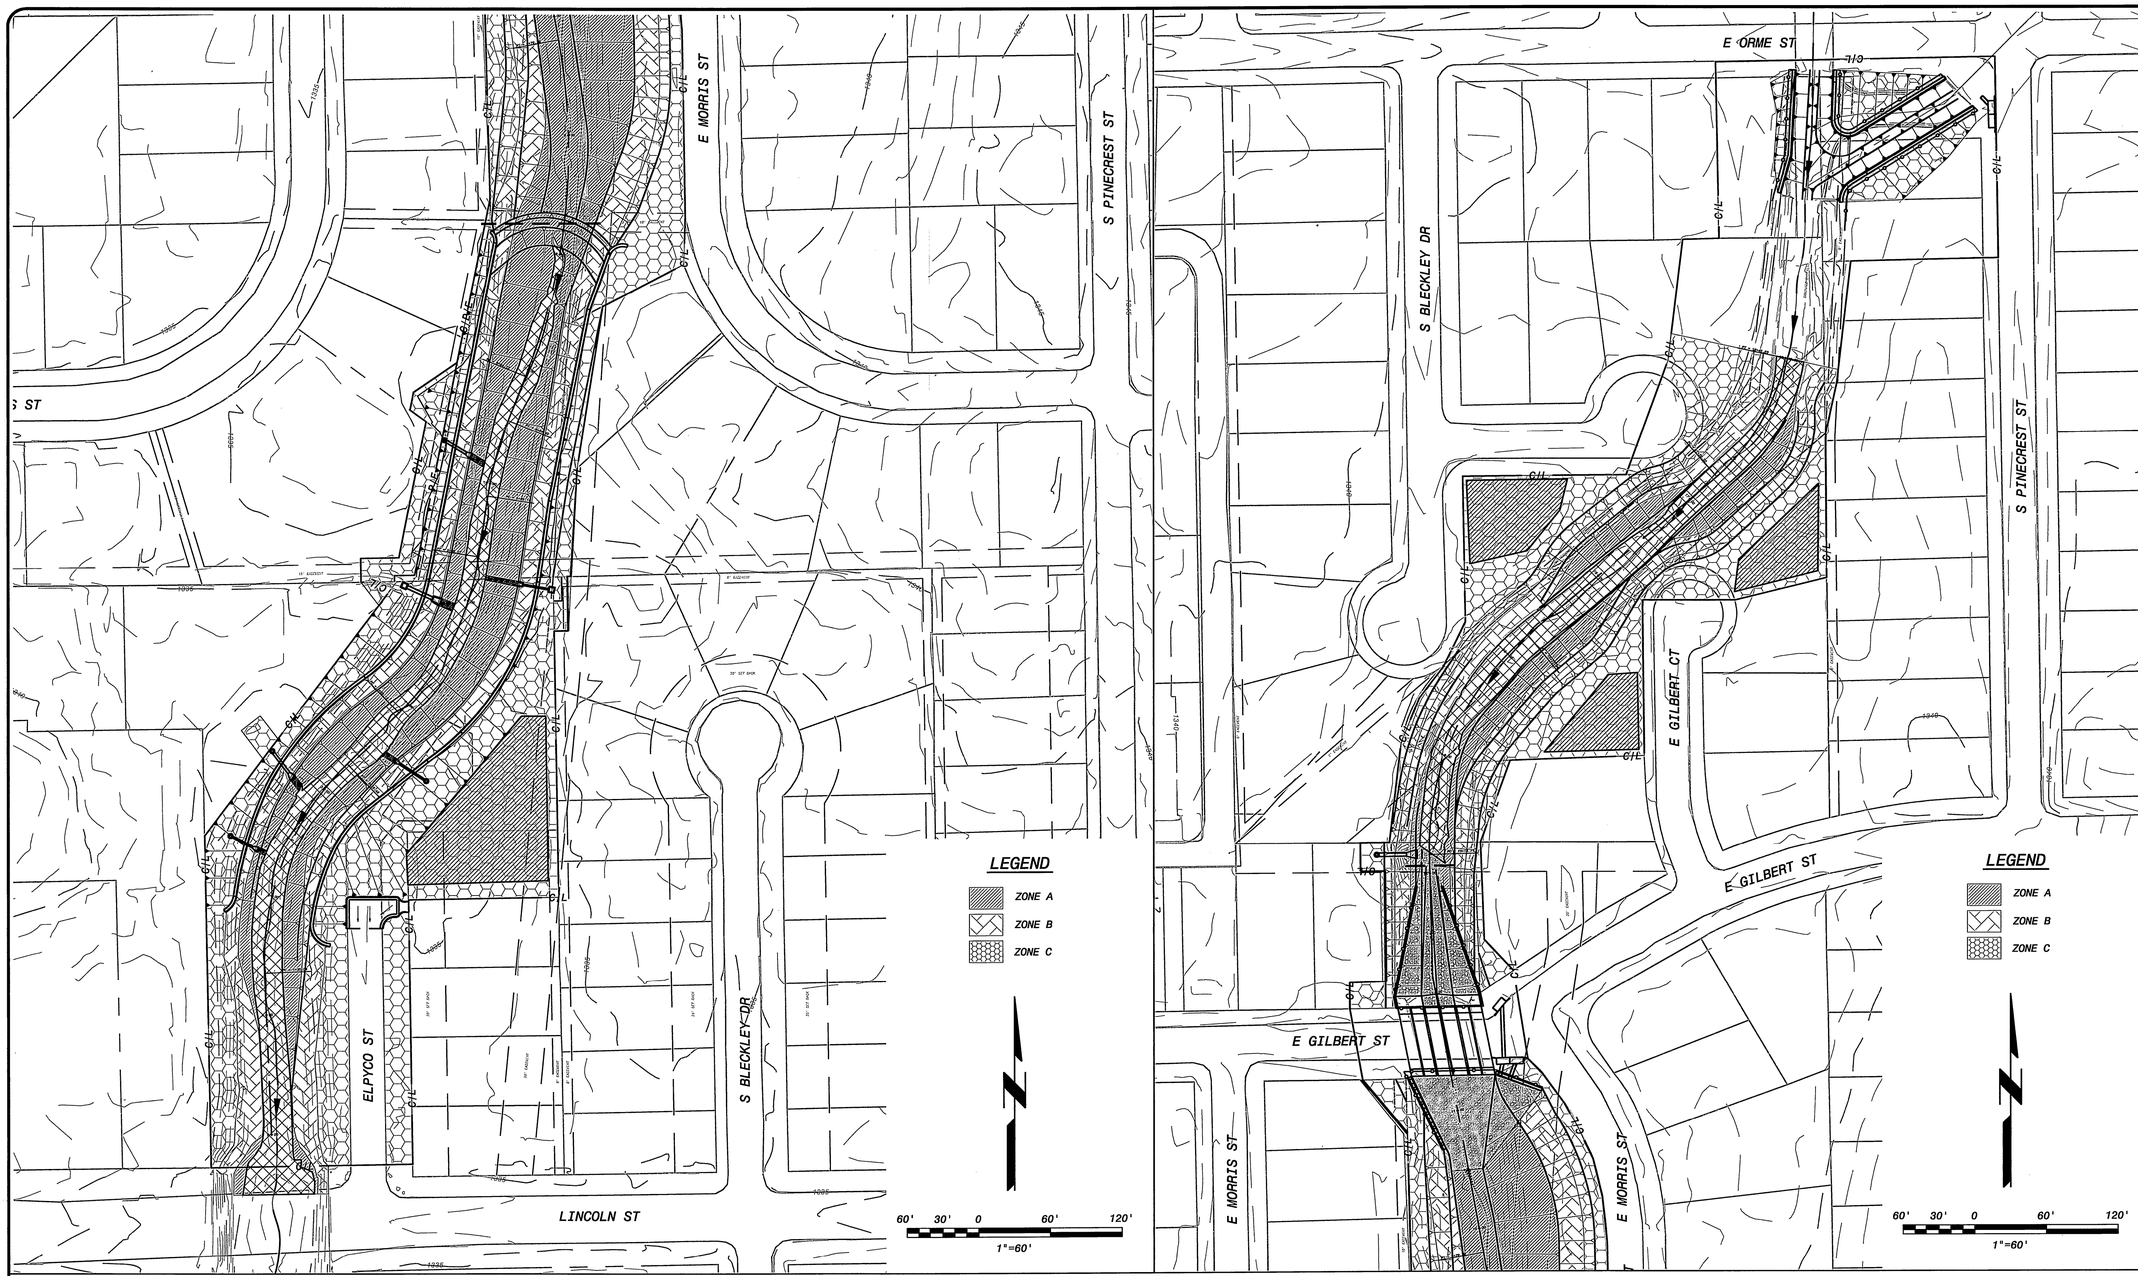

NOTES:

ZONE A PLANTS TYPICALLY TO BE INSTALLED FROM EDGE OF WATER IN ALL DISTURBED AREAS ADJACENT TO THE FLOWING CHANNEL TO THE TOE OF SLOPE. PLANTS SELECTED FOR RESISTANCE TO SHEAR STRESS, STABILITY, ECOLOGICAL FUNCTION.

ZONE B PLANTS TYPICALLY TO BE INSTALLED MID-SLOPE, AND SELECTED FOR ECOLOGICAL FUNCTION AND SOIL AND SLOPE STABILITY.

ZONE C PLANTS TYPICALLY TO BE INSTALLED IN AREAS EXTENDING FROM NEAR 1 TO 2 FEET BELOW TOP OF BANK OR TOP OF WALL EXTENDING OUTWARD TO LIMITS OF CONSTRUCTION, AS INDICATED WITH HATCHING. ZONE C TO BE COMPRISED OF PLANTS THAT ARE SHORTER GROWING, DROUGHT TOLERANT, LOW MAINTENANCE.

DATE	REVISIONS AND RECORD OF ISSUE	NO.	BY	CK	APP
03/13/09	FINAL - CONSTRUCTION SET	4	DEC		
2/13/08	100% SUBMITTAL	3	DEC		
11/21/07	90% SUBMITTAL - FOR REVIEW ONLY	1	DEC		

CYGNET ID: 143234-320-WR-C-T00000V71F
WF: 039.dwg
SAVED: C0037033, 3/3/2009 11:16:22 AM
PLOTTED: C0037033, 3/16/2009 9:14:43 AM
USER: C0037033
XREF1:Andrew Smith Seal Plan Sheet.dwg
XREF2:BWE_MKEC_topo all final.dwg
XREF3:EG_contours.dwg
XREF4:BW_1.dwg
XREF5:Ortho1.tif
DWG VER: 1.19

ANDREW K. SMITH LICENSED 10764 K.A.N.S.A.S. PROFESSIONAL ENGINEER
03-13-09

BLACK & VEATCH
Building a **world** of difference.
Black & Veatch Corporation
Kansas City, Missouri

DRY CREEK CHANNEL IMPROVEMENTS
WICHITA, KANSAS

LINCOLN TO ORME
PLANTING AND SEEDING
OVERALL SITE PLAN

DESIGNED: DPW
DETAILED: DEC
CHECKED: AKS
APPROVED:
DATE: 13 MAR 2009

0 1/2 1
IF THIS BAR DOES NOT MEASURE 1" THEN DRAWING IS NOT TO FULL SCALE

PROJECT NO.
143234

039
SHEET
40 OF 42

FD6000
DWR