BENCHMARK:
#1: Top of 2" steel "T" post, 0.5'± deep, 10' West & 7' North of property corner.
Elev. = 1360.75 NAVD88

#2: ¾" Iron pipe with Sedgwick County Cap in concrete at the SW Cor., SW ¼, Sec. 2, TWP. 27–S, R–2–W.
Elev. = 1367.00 NAVD88

#3: "□" Cut on top of NW wingwall of bridge on 21st Street North, 27.3' north of section line, 1283.7' E. OF SW Cor., SW ¼, SEC. 2, TWP. 27–S, R–2–W.
Elev. = 1365.87 NAVD88

#4: 60d step bench, SE Corner of wooden bridge, 42' N. & 13' W. of the SW Cor., Lot 1, Block B, Via Christi–West Campus Addition.

Elev. = 1363.52 NAVD88

NOTE:
If the 8" water main in SAINT TERESA is existing when this project is constructed the Contractor of this project shall make the connection. Otherwise, the Contractor shall install an 8" plug, and mark end of pipe with above ground marker. Then Wait until the 8" water main has been accepted prior to loading and testing. This work shall be incidental to linear feet of 8" Pipe (This Contract).

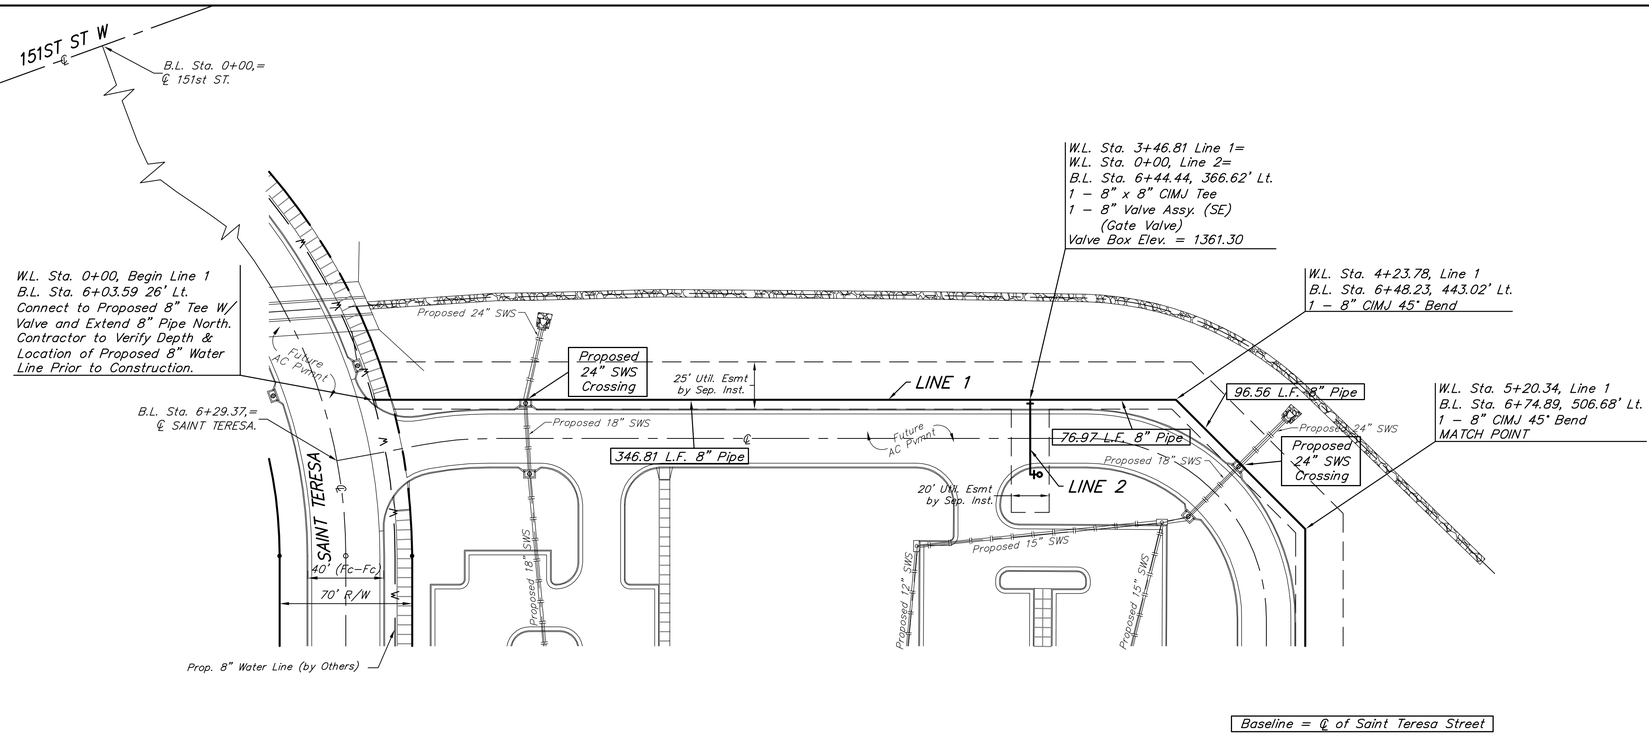

Scale: 1" = 40' Horizontal
1" = 5' Vertical
• = Iron

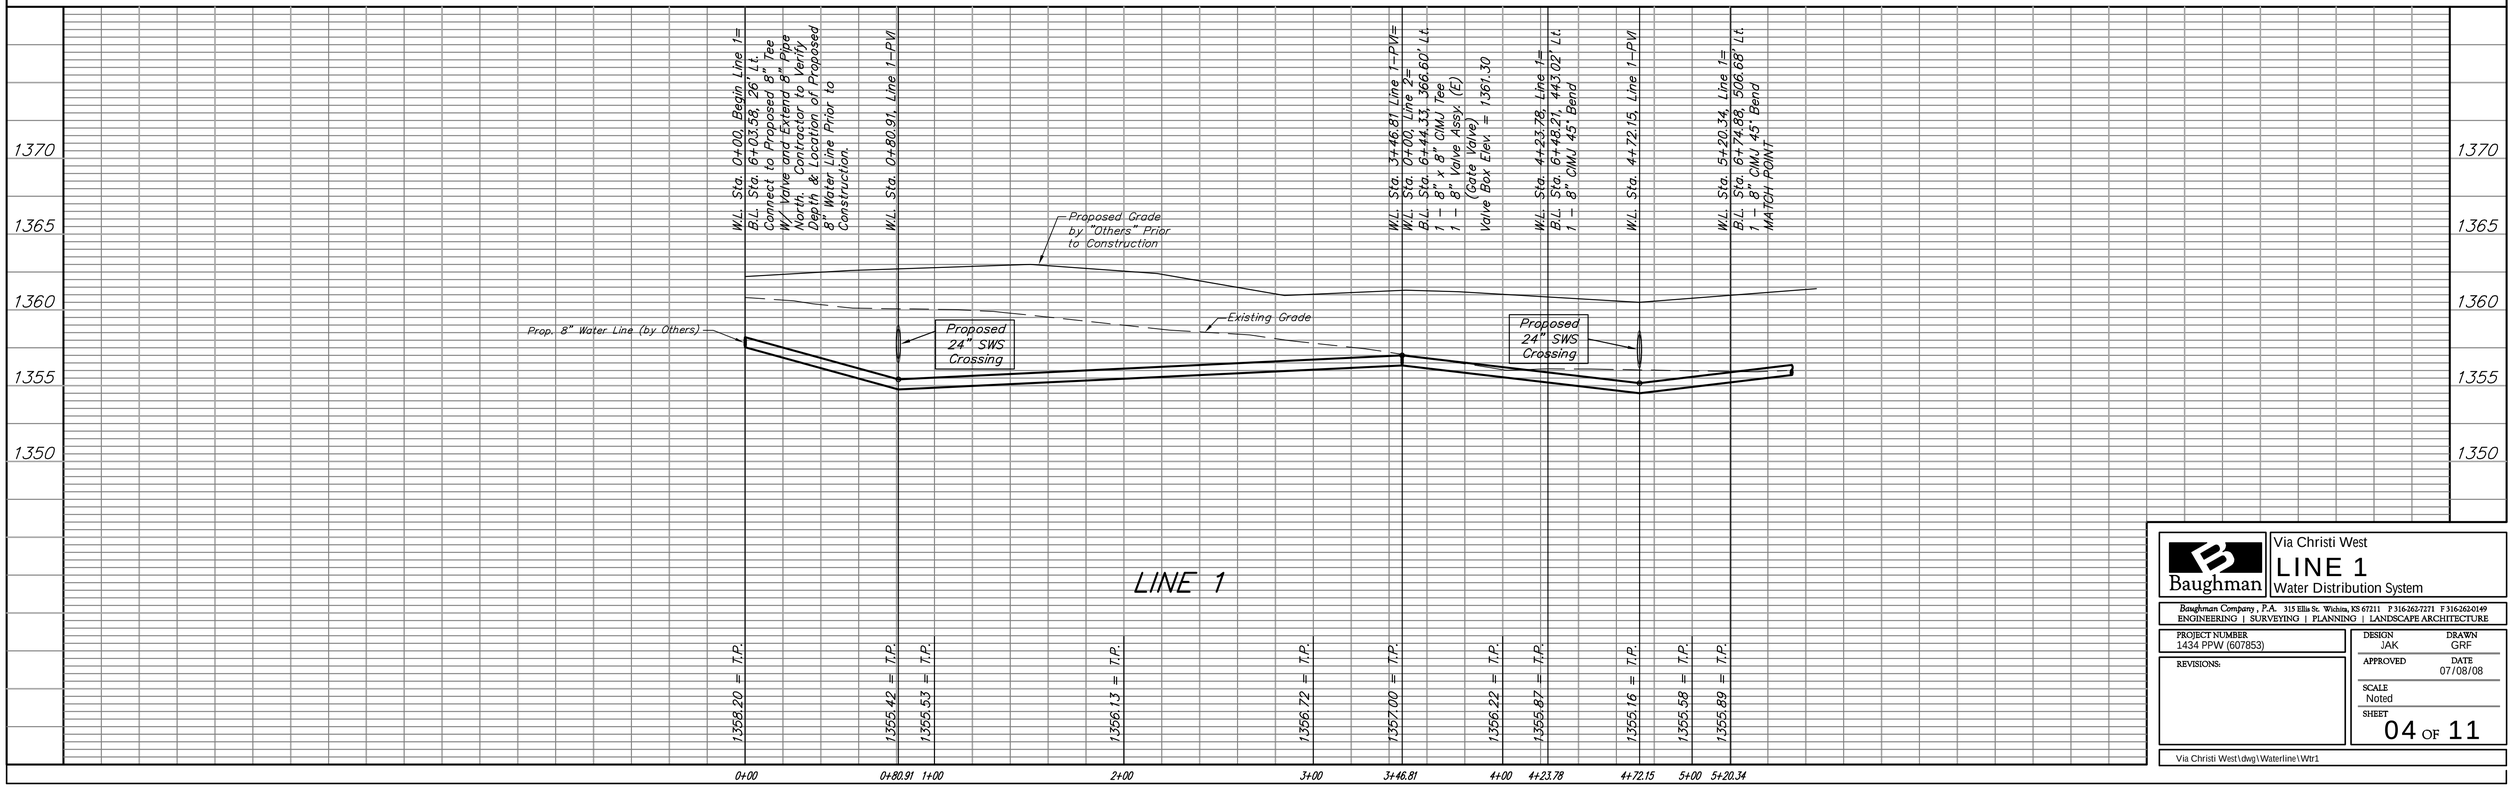

Baughman

Via Christi West
LINE 1
Water Distribution System

Baughman Company, P.A. 315 Ellis St. Wichita, KS 67211 P 316-262-7271 F 316-262-0149
ENGINEERING | SURVEYING | PLANNING | LANDSCAPE ARCHITECTURE

PROJECT NUMBER	DESIGN	DRAWN
1434 PPW (607853)	JAK	GRF
REVISIONS:	APPROVED	DATE
		07/08/08
	SCALE	
	Noted	
	SHEET	
	04 OF 11	

Via Christi West\dwg\Waterline\Wtr1