STATE	PROJECT NO.	YEAR	SHEET NO.	SHEETS
KANSAS	87N-0135-01	2005	102	137

NOTE:
Install R4-7 Signs at all four corners of the intersection between opposing lanes.

Δ Mount Overhead on Signal Cross-arm and as shown where visible to would-be left turning vehicles.

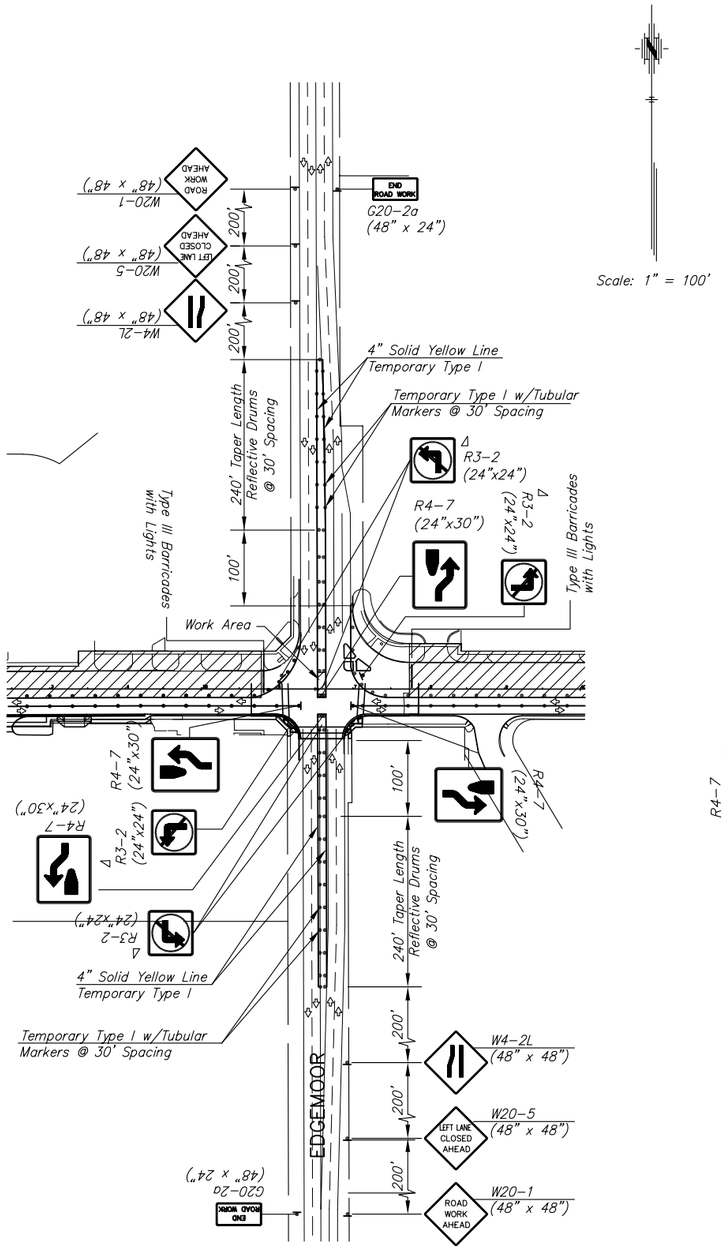

PHASE III-A

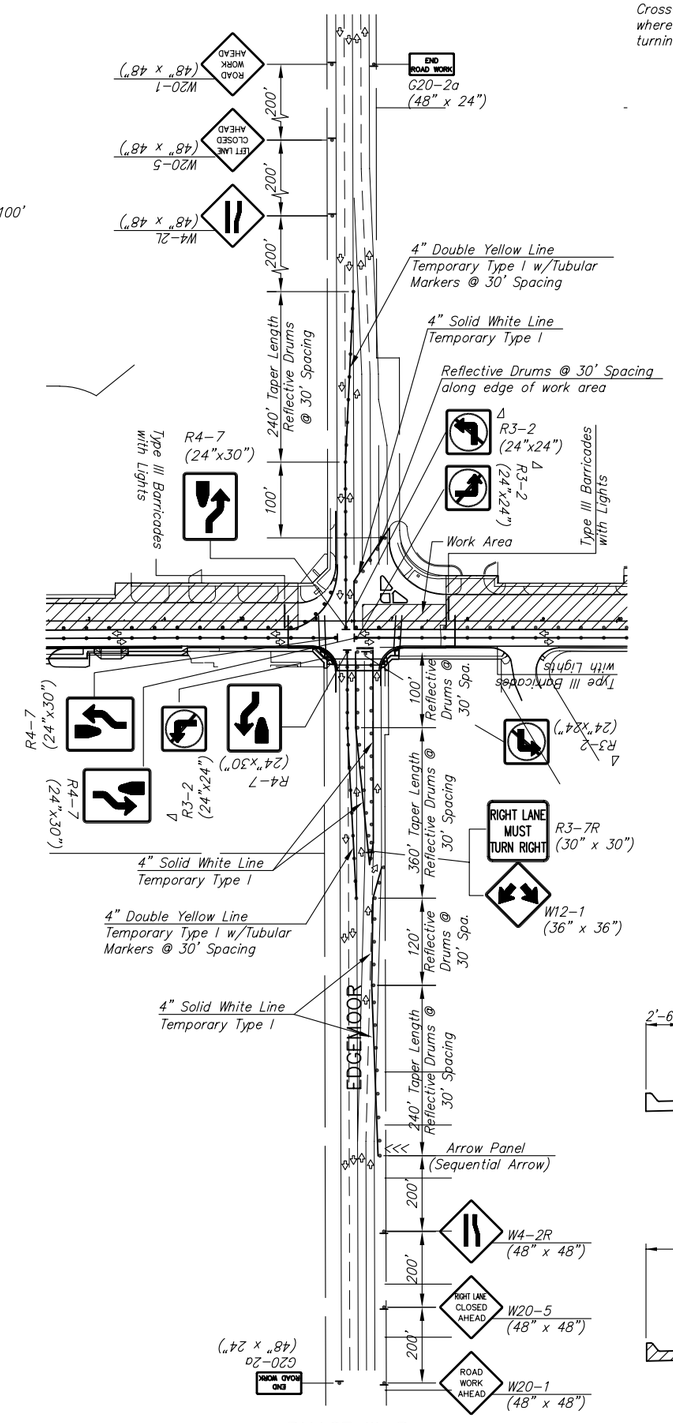

PHASE III-B

NOTE:
Install R4-7 Signs at all four corners of the intersection between opposing lanes.

Δ Mount Overhead on Signal Cross-arm and as shown where visible to would-be left turning vehicles.

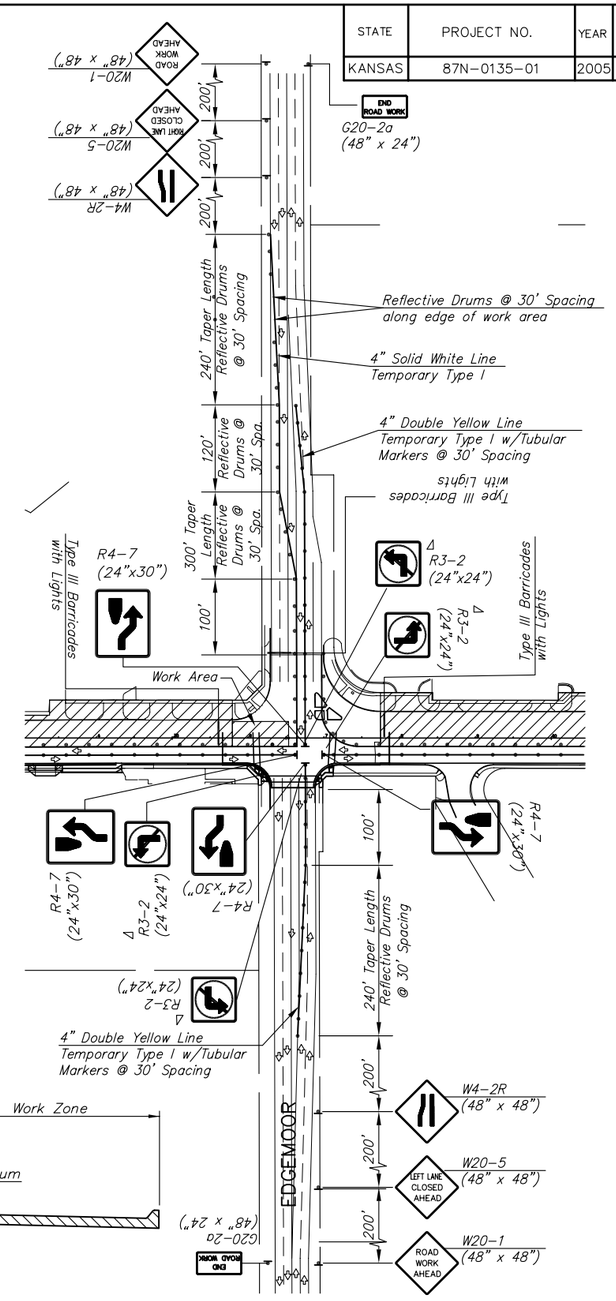

PHASE III-C

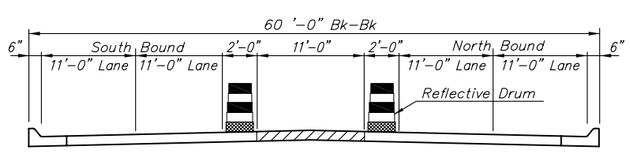

CHANNELIZING SECTION
EDGEMOOR

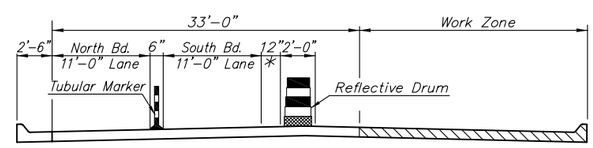

CHANNELIZING SECTION
EDGEMOOR

PHASE III-B

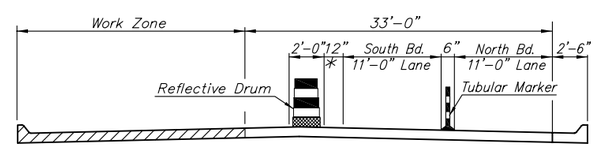

CHANNELIZING SECTION
EDGEMOOR

PHASE III-C

H:\CIVIL\03149\dwg\traff\03149tc4.dwg 1/6/2006 2:27:06 PM CST

KANSAS DEPARTMENT OF TRANSPORTATION

CENTRAL AVENUE
TRAFFIC CONTROL
PHASE III-A, B, & C

PROJECT NO. 87N-0135-01 SEDGWICK CO.

MKEC ENGINEERING CONSULTANTS, INC.
WICHITA, KANSAS

DESIGNED BY:	JRA	CHECKED BY:	KJS
DRAWN BY:	WNJ	DATE: 12/05	SHEET 102 OF 137