Washington Heights Addition

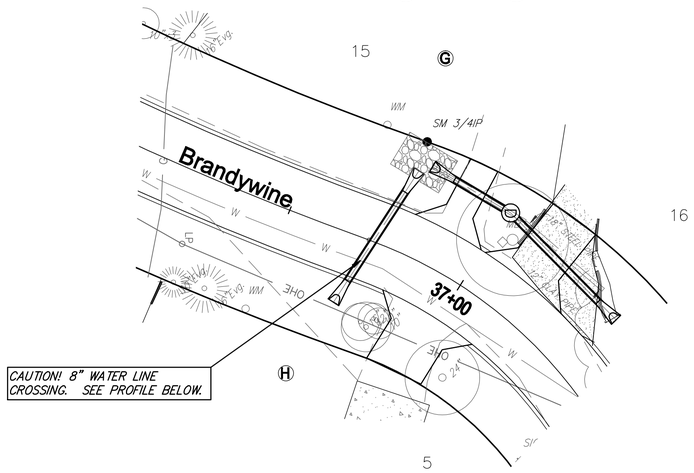

Washington Heights Addition

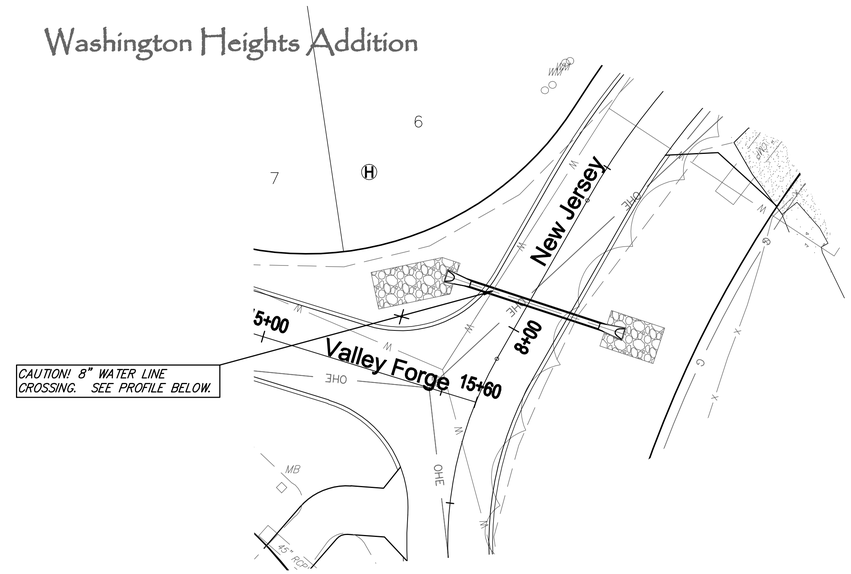

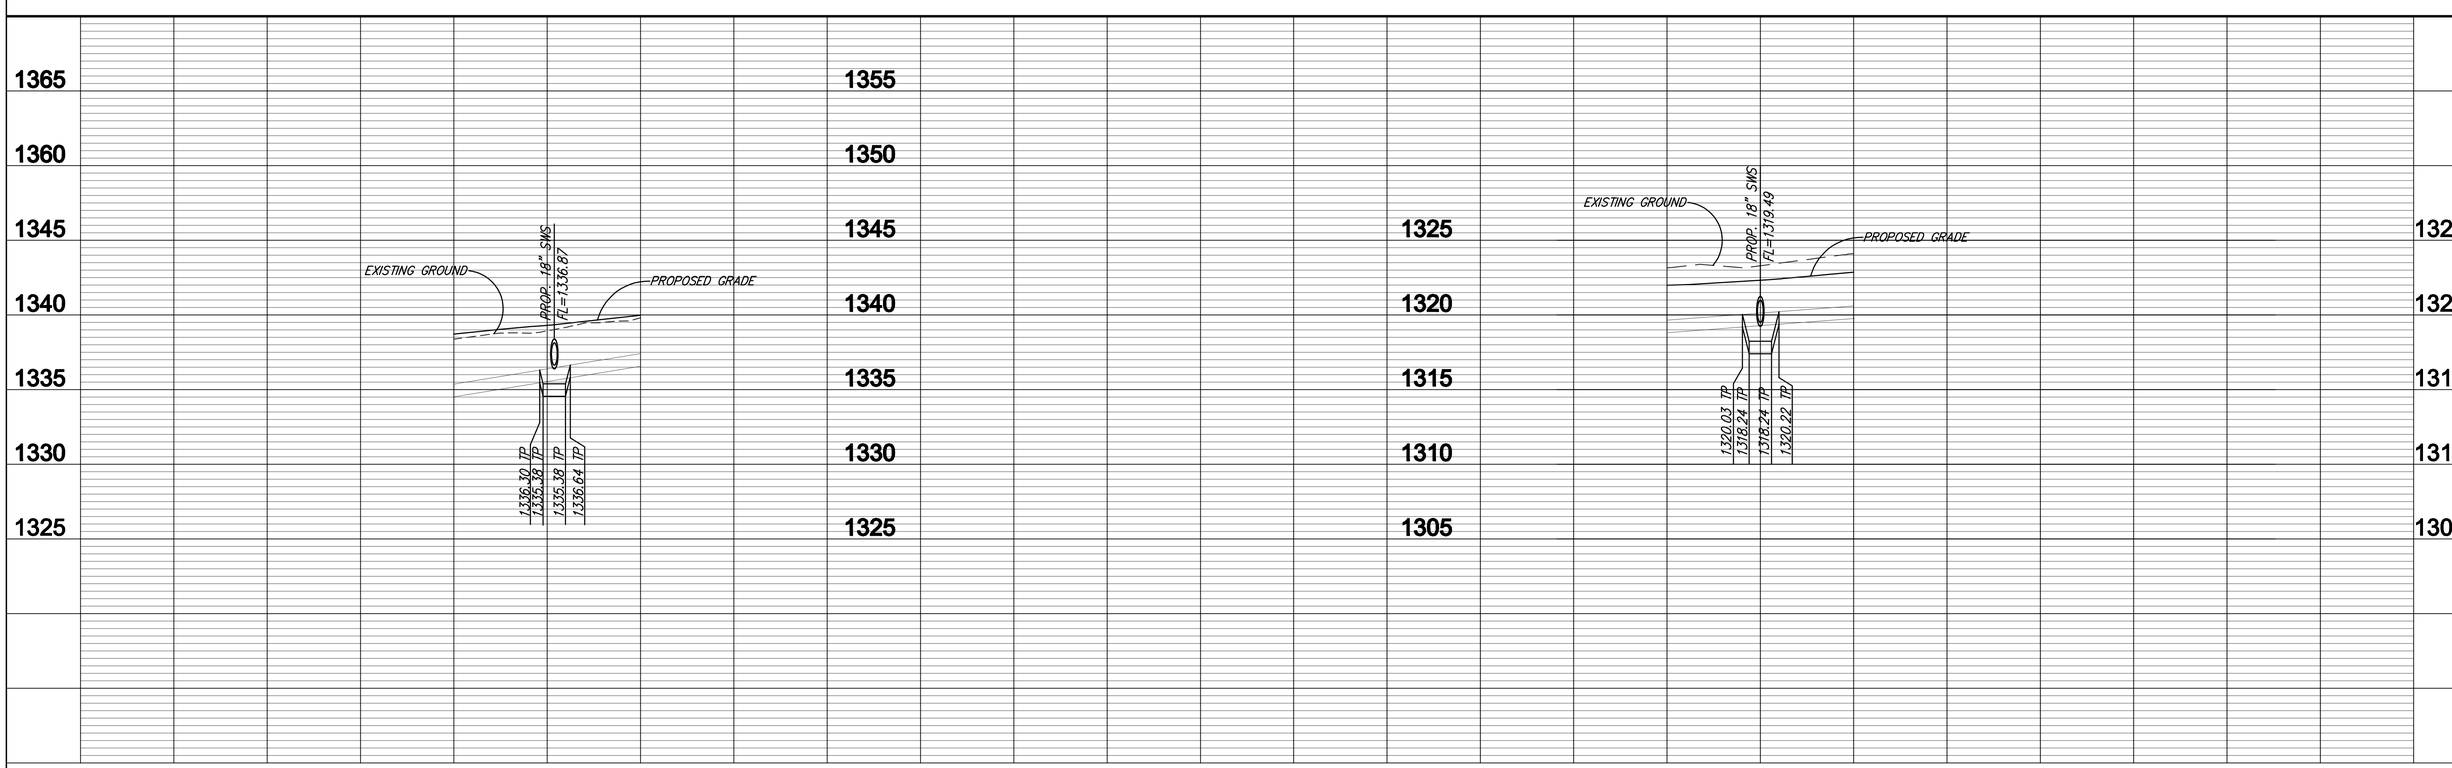

Ruggles & Dobbs, P.A.
Engineering Surveying Land Planning
[illegible]

DESIGN AML
DRAWN AML
DATE May 6, 2009
UTILITY
PROJECT NUMBER 472-84718
DRAWING FILE [05 Valley Forge-Brandywine]

PAVING IMPROVEMENTS
WATER LINE LOWERING
WICHITA, KANSAS

3307E

33A

33