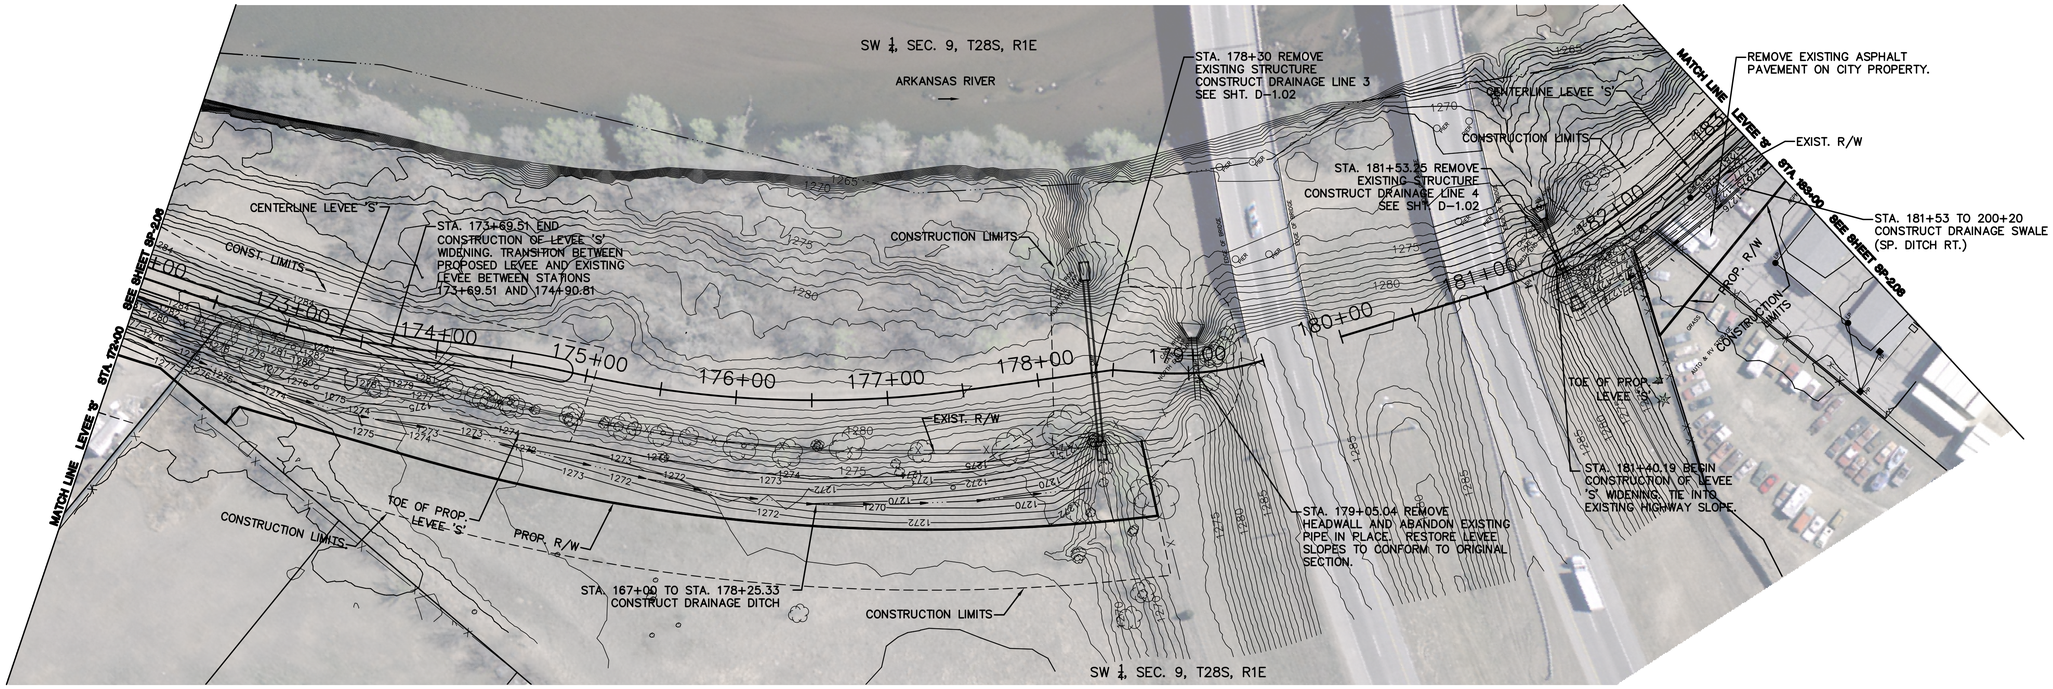

SCALE: 1"=50'

0 50 100

SEE SHEETS G-1.09 AND SP-3.02 FOR TREE REMOVAL INFORMATION.

SEE SHEETS PE-1.01 THROUGH PE-1.05 FOR FENCING PLANS.

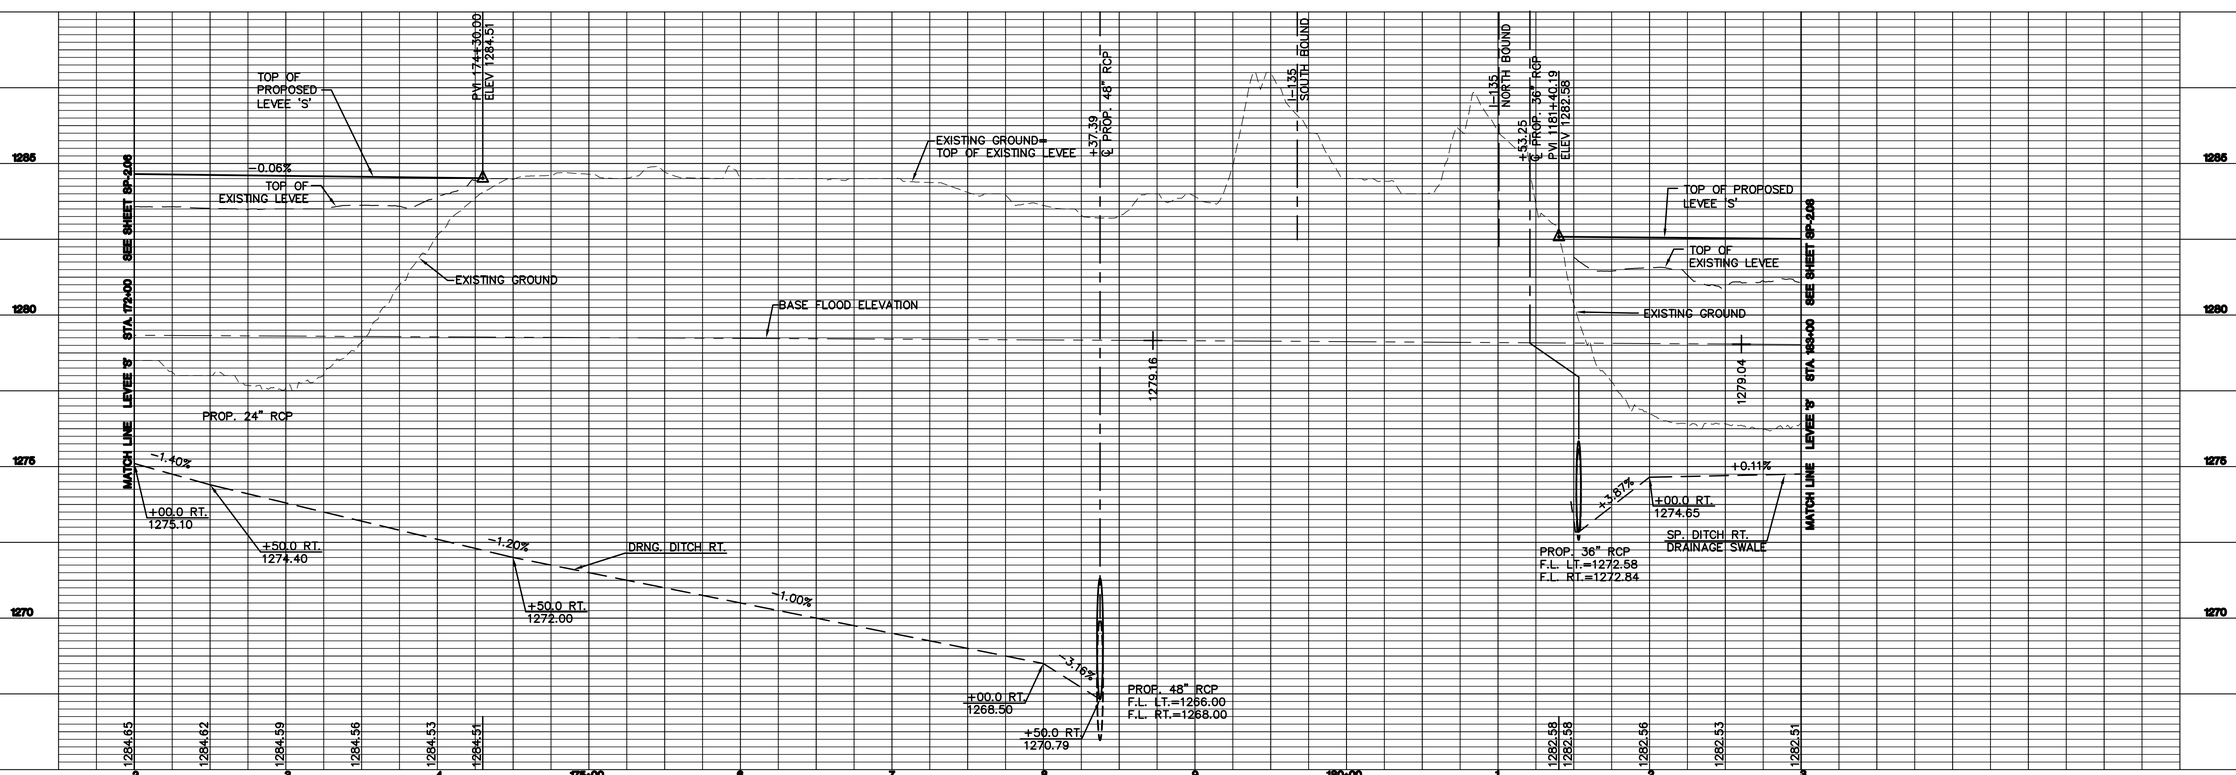

MKEC ENGINEERING CONSULTANTS, INC.
411 N. WEBB ROAD
WICHITA, KS. 67206
316-684-9600

CITY OF WICHITA

MARK	DESCRIPTION	DATE	APPR.

WICHITA-VALLEY CENTER LOCAL FLOOD PROTECTION PROJECT
LEVEE 'S'
WICHITA, KANSAS

PREPARED FOR
THE CITY OF WICHITA, KANSAS
455 N. MAIN STREET
WICHITA, KANSAS 67202

DESIGNED BY: JAY R. ANGLEMYER
DATE: 09/Oct/13
DWN BY: STAFF
CKD BY: STAFF
APP BY: JRA
FILE NAME: J:\Civil\07866\dwg\PP\07866_S_PP7
MKEC PROJ. NO. 0701040866

LEVEE "S" PLAN AND PROFILE

SP-2.07

SHEET 20 OF 64