FHWA REGION NO.	STATE	PROJECT NO.	FISCAL YEAR	SHEET NO.	TOTAL SHEETS
7	KANSAS	87N-0503-01	2009	21	101

FEDERAL Project No. ARRA-N050(301)

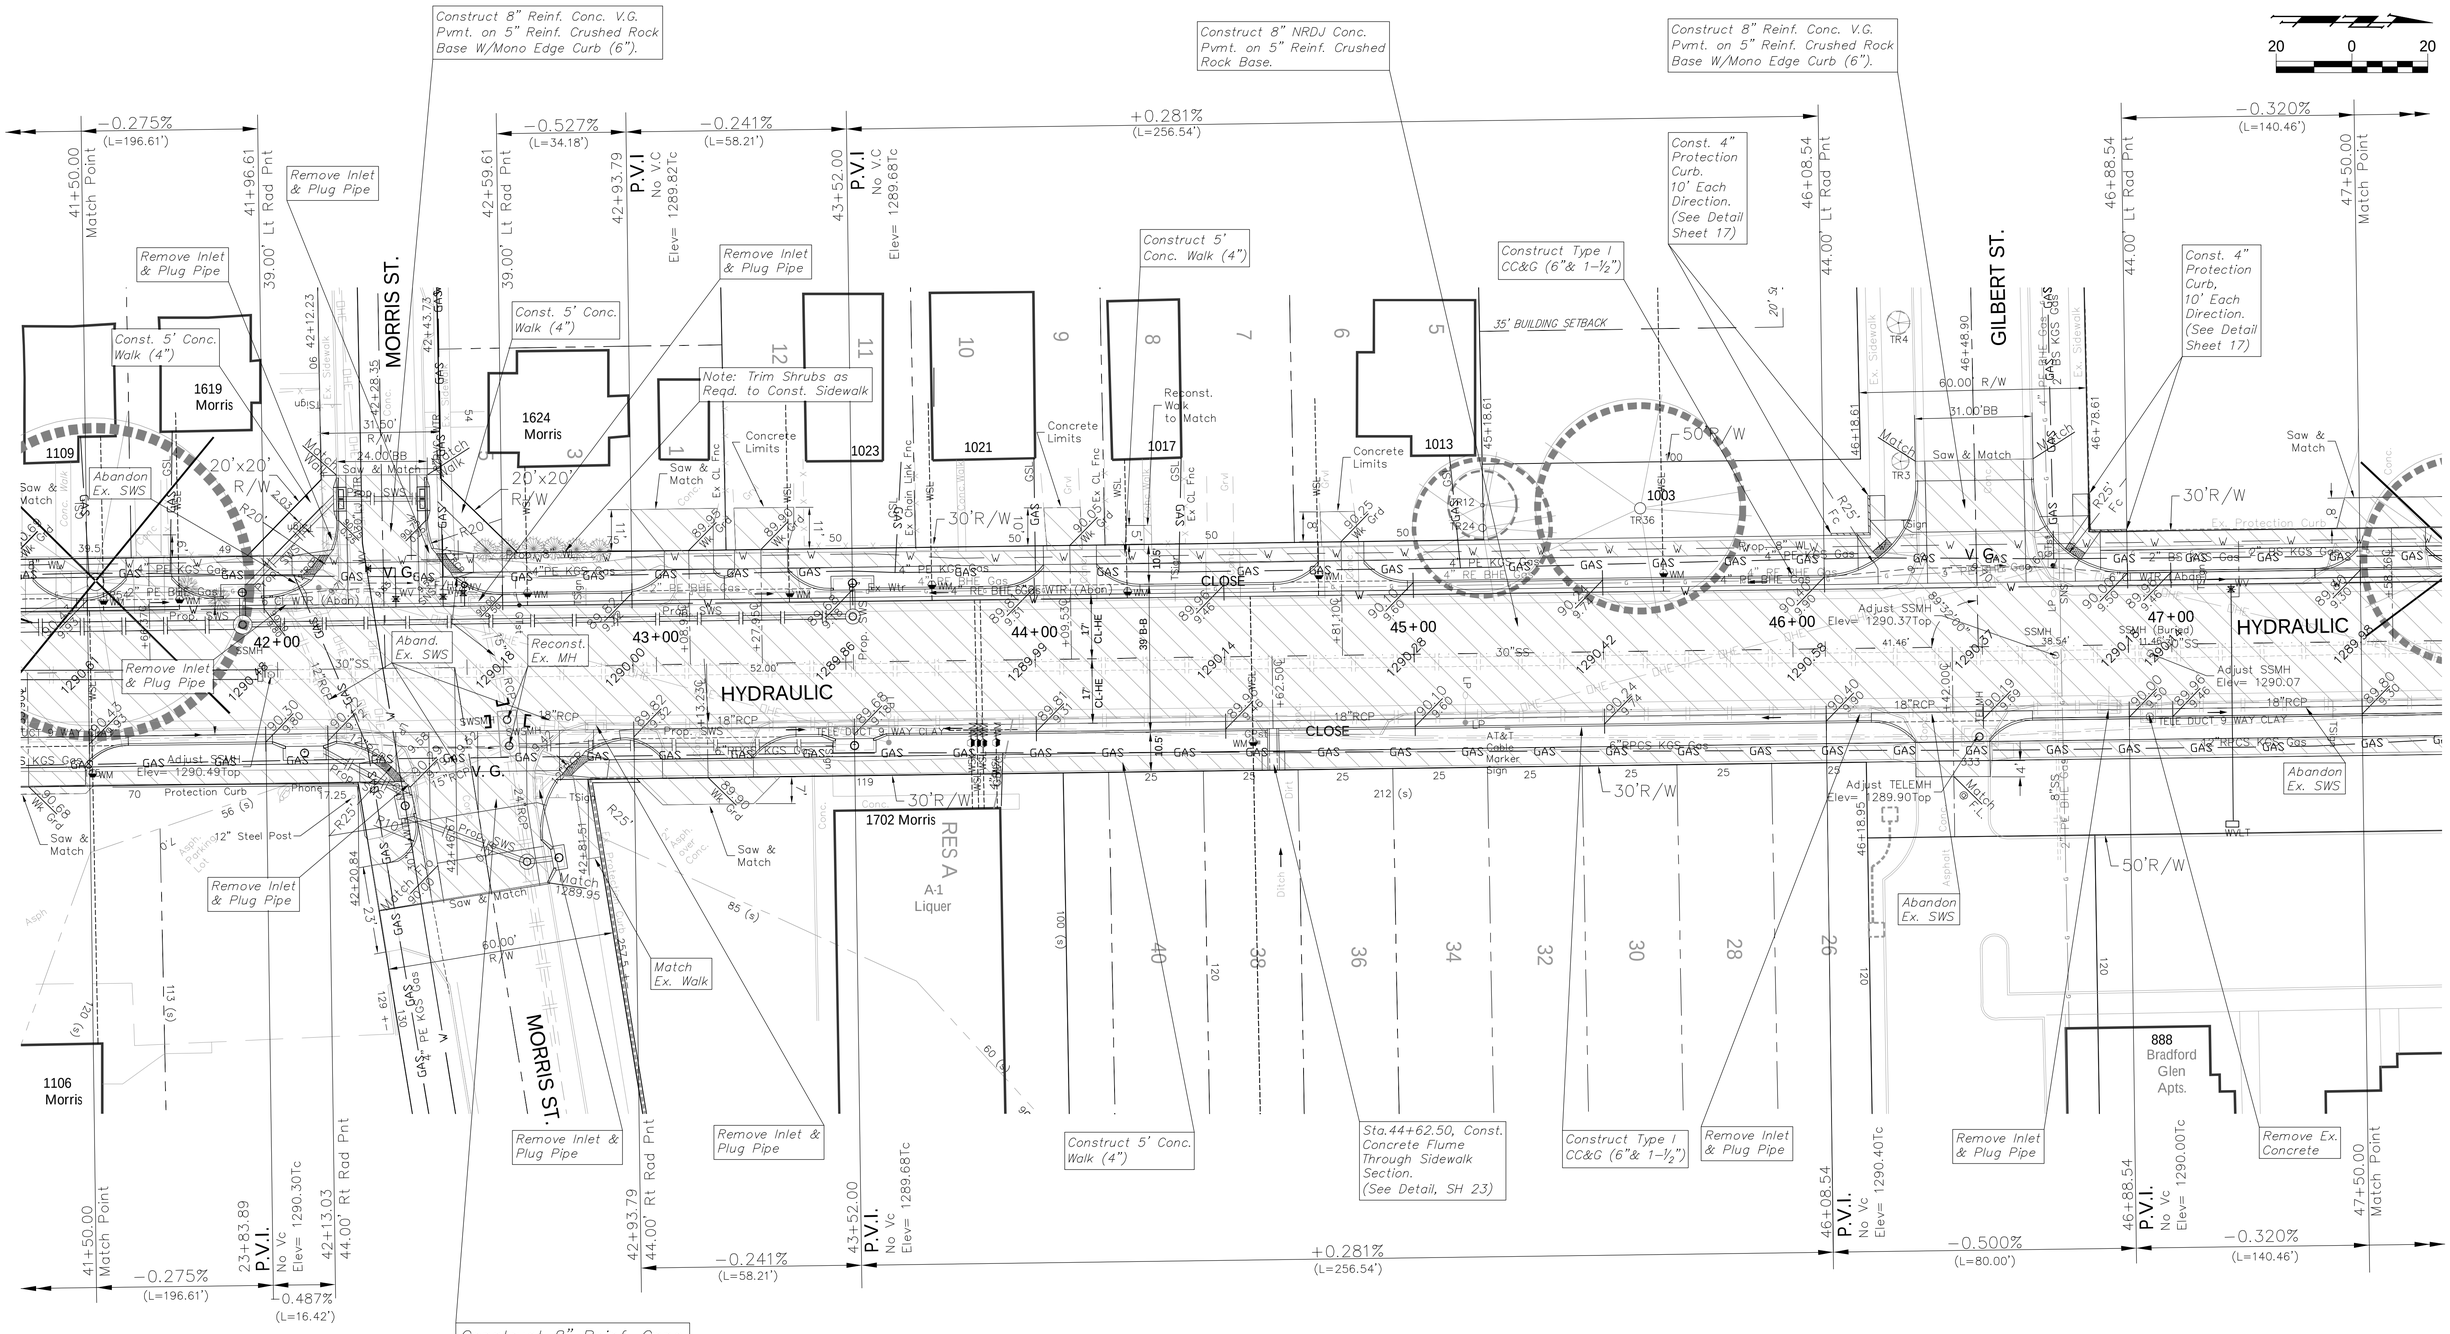

Note: Trees/Shrubs to be removed are marked thus:

Note: Pavement, Sidewalks, and Etc. To Be Removed Are Indicated By:

Drawing File: E:\eng\Hydraulic Kellogg to Harry Pave\Land\dwg\ACAD-Base.dwg

September 2009

Design: KK
Drawn: Staff
Approved: JFB
Scale: NOTED

Project No. 07-10-E-968 CAPITAL IMPROVEMENT PROJECT

HYDRAULIC AVENUE from HARRY to KELLOGG

STA 41+50 to STA 47+50

Baughman Company, P.A.
315 Ellis St. Wichita, KS 67211 P 316-262-7271 F 316-262-0149
Baughman ENGINEERING | SURVEYING | PLANNING | LANDSCAPE ARCHITECTURE

SHEET 21 OF 101