KEYSHEET

Benchmarks

BM#1 - C.O.W. Disk - E. Side of Hydraulic CL of Orme W.
Elev. 1293.46' NAVD 88
BM#2 - "□" Top of Curb N. Side Orme, E. End Return,
E. Side Alley, W. of Hydraulic.
Elev. 1291.43' NAVD 88
BM#3 - "□" Top of Curb N. Side of Indianapolis, E. End Return,
E. Side Alley, W. of Hydraulic.
Elev. 1290.92' NAVD 88
BM#4 - "□" Top of Curb N. Side Gilbert, E. End Return,
E. Side of Alley, W. of Hydraulic
Elev. 1291.14' NAVD 88
BM#5 - "□" Top of Curb S. Side Morris, 155' E. of CL Hydraulic.
Elev. 1290.88' NAVD 88
BM#6 - "□" Top of Curb E. End Return, S. Drive into Quick Trip,
W. of Hydraulic.
Elev. 1294.16' NAVD 88
BM#7 - C.O.W. Disk N.E. Corner Lincoln and Hydraulic of Traffic Signal Pole
Elev. 1293.50' NAVD 88
BM#8 - "□" Top of Curb S. Side Bayley, E End Return, E Side Alley, W. of Hydraulic.
Elev. 1296.15' NAVD 88
BM#9 - "□" Top of Curb S. Side Zimmerly, W.End Return, W. Alley, W. of Hydraulic.
Elev. 1290.84' NAVD 88
BM#10 - "□" Top of Curb N. Side Boston, W. End Return, W. Side Alley, W. of Hydraulic.
Elev. 1290.00' NAVD 88
BM#11 - Top of Curb N. End Return, N. Side Osie, E. Side Hydraulic.
Elev. 1288.18' NAVD 88
BM#12 - C.O.W. Disk S.E. Corner Harry & Hydraulic on Traffic Signal Pole.
Elev. 1288.09' NAVD 88

Control Points

Number	Northing	Easting	Elev.	Desc
22	21065.4192	30014.9897	1290.51	CROSS
83	21060.7751	29945.0425	1290.26	CROSS
99	21098.2767	29944.5608	1290.45	CROSS
101	24289.4460	29968.2450	1291.21	CROSS
102	23608.2850	29929.4800	1290.48	BOPIN
103	23277.4900	29976.6840	1290.42	BOPIN
104	22564.3470	29922.9130	1294.95	BOPIN
105	22012.0290	29936.8010	1296.02	CROSS
106	21289.5410	29945.5660	1290.96	CROSS
107	20641.2000	30015.4290	1290.11	BOPIN
108	19947.3410	30041.7310	1288.32	BOPIN
999	21293.9331	29963.6377	1291.16	NAIL
7910	23979.5530	29995.6888	1290.08	CROSS
7912	22602.1863	29893.5941	1295.13	NAIL BCAP
8545	24874.8370	29901.5610	1293.42	CROSS

0 100 200

Scale: 1" = 200'

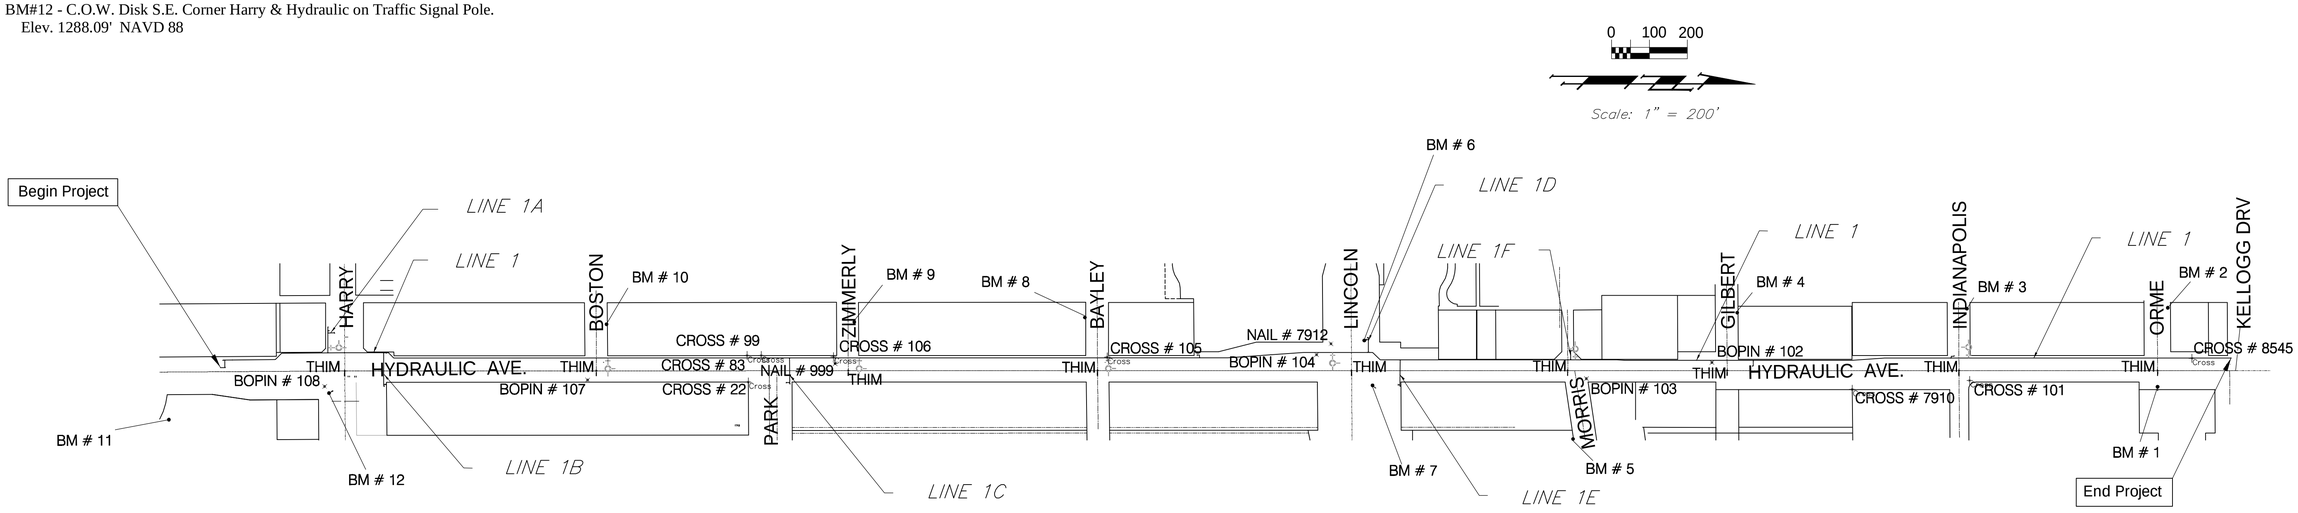

PROJECT AREA

Drawing File: E:\\Hydraulic Kellogg to Harry Pave\Land\dwg\ACAD-Base (Water).dwg

September 2009

Design: KK
Drawn: TCA
Approved: JFB
Scale: 1:200

Project No.
CAPITAL IMPROVEMENT PROJECT
HYDRAULIC STREET WATERLINE
KEYSHEET
SOUTH OF HARRY TO KELLOGG DRIVE

Baughman Company, P.A.
315 Ellis St. Wichita, KS 67211 P 316-262-7271 F 316-262-0149
ENGINEERING | SURVEYING | PLANNING | LANDSCAPE ARCHITECTURE