FHWA REG. NO.	STATE	PROJECT NO.:	YEAR	SHEET NUMBER	TOTAL SHEETS
7	KANSAS	87 N-0502-01	2009	163	226
		A.R.R.A-N05(201)			

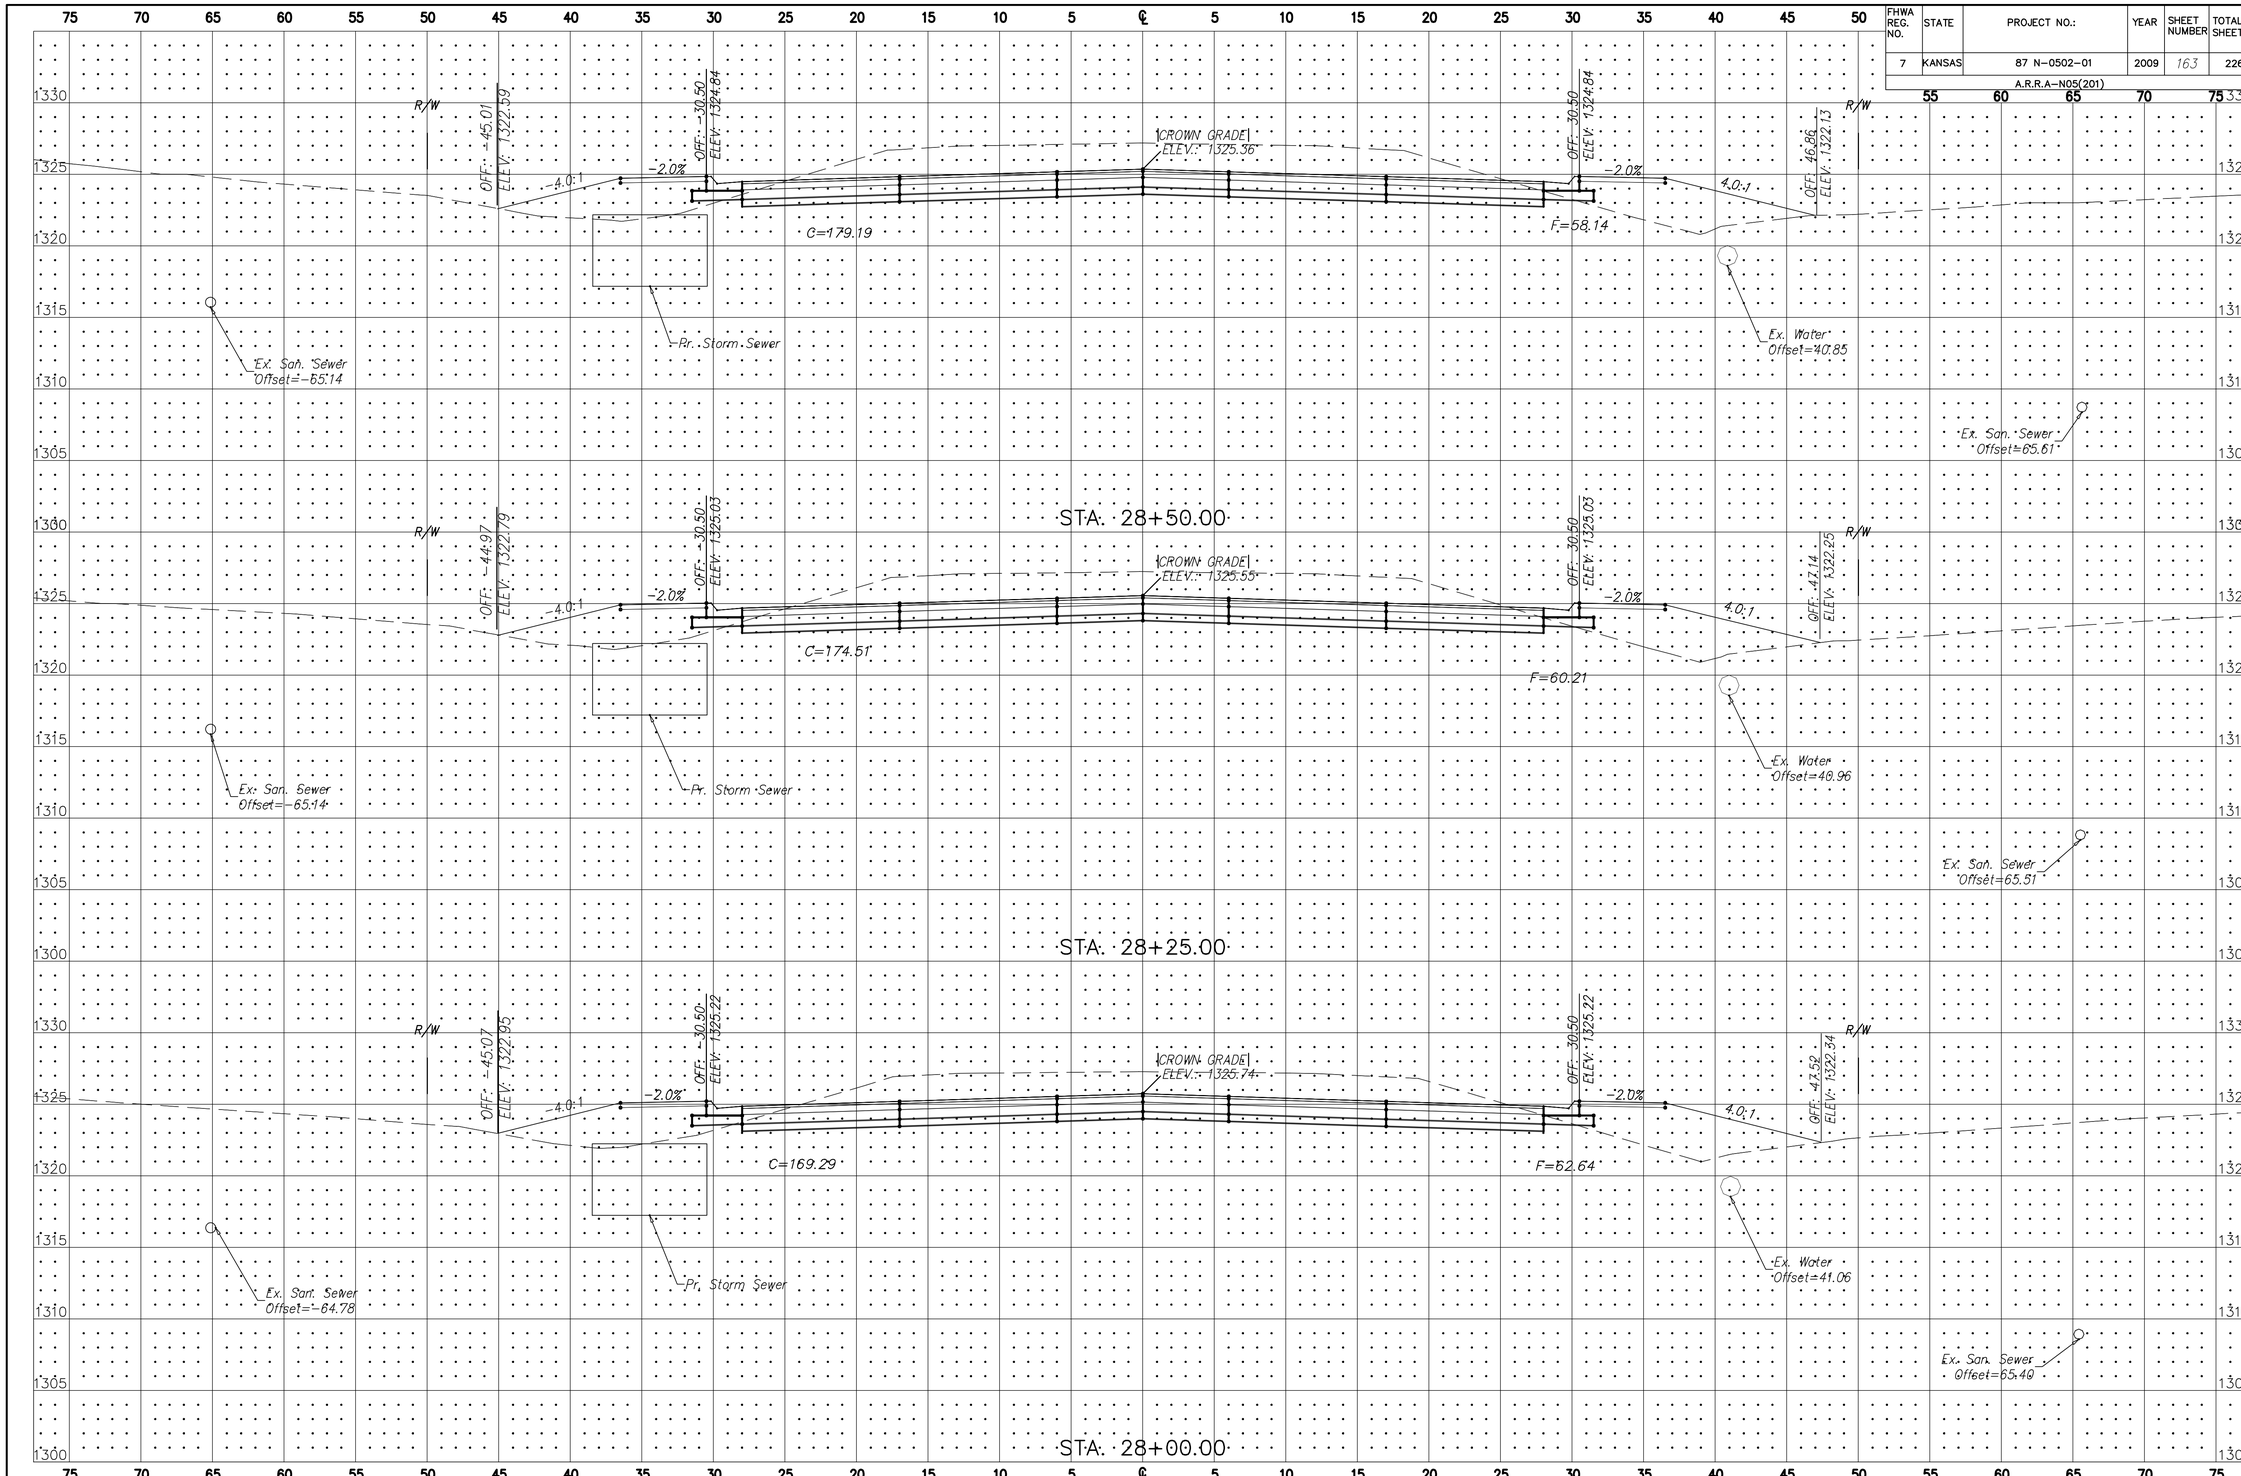

No.	Date	By	Approved	Revision

MAIZE ROAD

WEST KELLOGG AVE. TO PAWNEE AVE.

CITY OF WICHITA, KANSAS

POE & ASSOCIATES, INC.
CONSULTING ENGINEERS
5940 E. Central, Suite 200 ■ Wichita, KS 67208-4242
Phone 316/685-4114 ■ FAX 316/685-4444

FINAL

Engineer: P. FERGUSON

Designer: K. WARREN

KDOT Job No.: 87 N-0502-01 Poe Job No.: 1935

Date: AUG 2008

Sheet 163 of 226