FHWA REG. NO.	STATE	PROJECT NO.:	YEAR	SHEET NUMBER	TOTAL SHEETS
7	KANSAS	87 N-0502-01	2009	WL10	WL15

A.R.R.A-N05(201)

GRAPHIC SCALE
20 0 10 20 40
(IN FEET)
1 INCH = 20 FT.

WEBER, ERIN & JARED
ENGLERT, SHIRLEY A.
GAMBER, TOM & RACHEL
DEL LEPORE, DILLIANA GONZALEZ
JOHNSON, BILLY D. ETUX
Utility Easement
Existing R/W
℄ Maize Avenue = Section Line
Sta. 48+88.57 ℄ Maize Rd. = Sta. 50+00.00 ℄ Carr Ave.
Sta. 48+87.90 ℄ Maize Rd. = Sta. 50+00.00 ℄ Carr Ave.
1735 MAIZE RD.
CARR AVENUE
MAIZE ROAD
44+00 45+00 46+00 47+00 48+00 49+00
236+00 237+00 238+00 239+00 240+00 241+00 242+00
V18360
V18358
V18359
90°17'30"
89°42'30"
90°13'55"
89°46'5"
Existing R/W
Ex. 16" Waterline
Temp. Construction Esmt.
Utility Easement
WL Sta. 238+00.44 = Maize Rd. Sta. 45+90.17, 41.74' Rt.
Adjust Top Valve Box
Top Valve Box Elev.=1327.49
N=23775.465, E=51431.721
WL Sta. 240+72.85, 3.36' Lt. = Maize Rd. Sta. 48+62.59, 39.02' Rt.
Adjust Top Valve Box
Top Valve Box Elev.=1324.48
N=24047.801, E=51424.496
WL Sta. 240+72.77, 2.55' Rt. = Maize Rd. Sta. 48+62.48, 44.93' Rt.
Adjust Top Valve Box
Top Valve Box Elev.=1324.60
N=24047.795, E=51430.404
FORRESTER, SCOTT A.
YOUNG, MARK A. ETUX
BROWN, HARVEY L.
LOOSE, DAVID J. T.
VITOLAS, ANA L.
FRYMAN, STEPHEN P. ETUX
KARCHER, LAWRENCE E. ERLINDA M.

WATER LINE

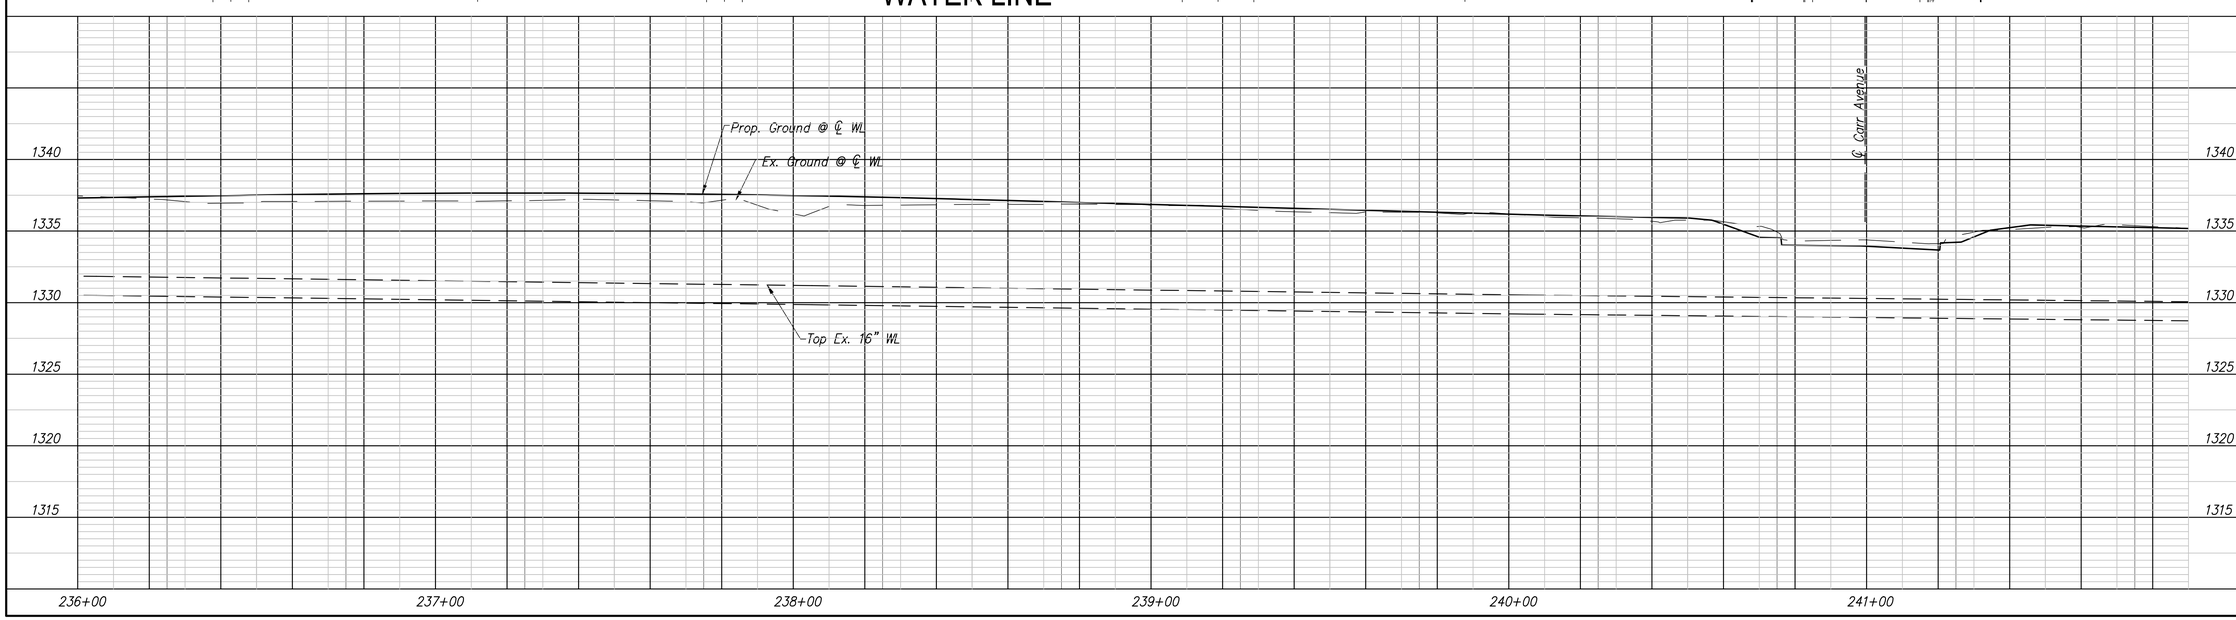

No.	Date	By	Approved	Revision

MAIZE ROAD
WEST KELLOGG AVE. TO PAWNEE AVE.
CITY OF WICHITA, KANSAS
WATER PLANS P & P 236+00 to 241+80

POE & ASSOCIATES, INC.
CONSULTING ENGINEERS
3940 E. Central, Suite 200 ■ Wichita, KS 67208-4242
Phone 316/685-4114 ■ FAX 316/685-4444

FINAL

Engineer: P. FERGUSON
Designer: K. WARREN
KDOT Job No.: 87 N-0502-01 Poe Job No.: 1935
Date: SEPTEMBER 2009

Sheet WL10 of WL15