| FHWA REG. NO. | STATE | PROJECT NO.: | YEAR | SHEET NUMBER | TOTAL SHEETS |
|---|---|---|---|---|---|
| 7 | KANSAS | 87 N-0502-01 | 2009 | 96 | 226 |
| A.R.R.A-N050(201) | | | | | |

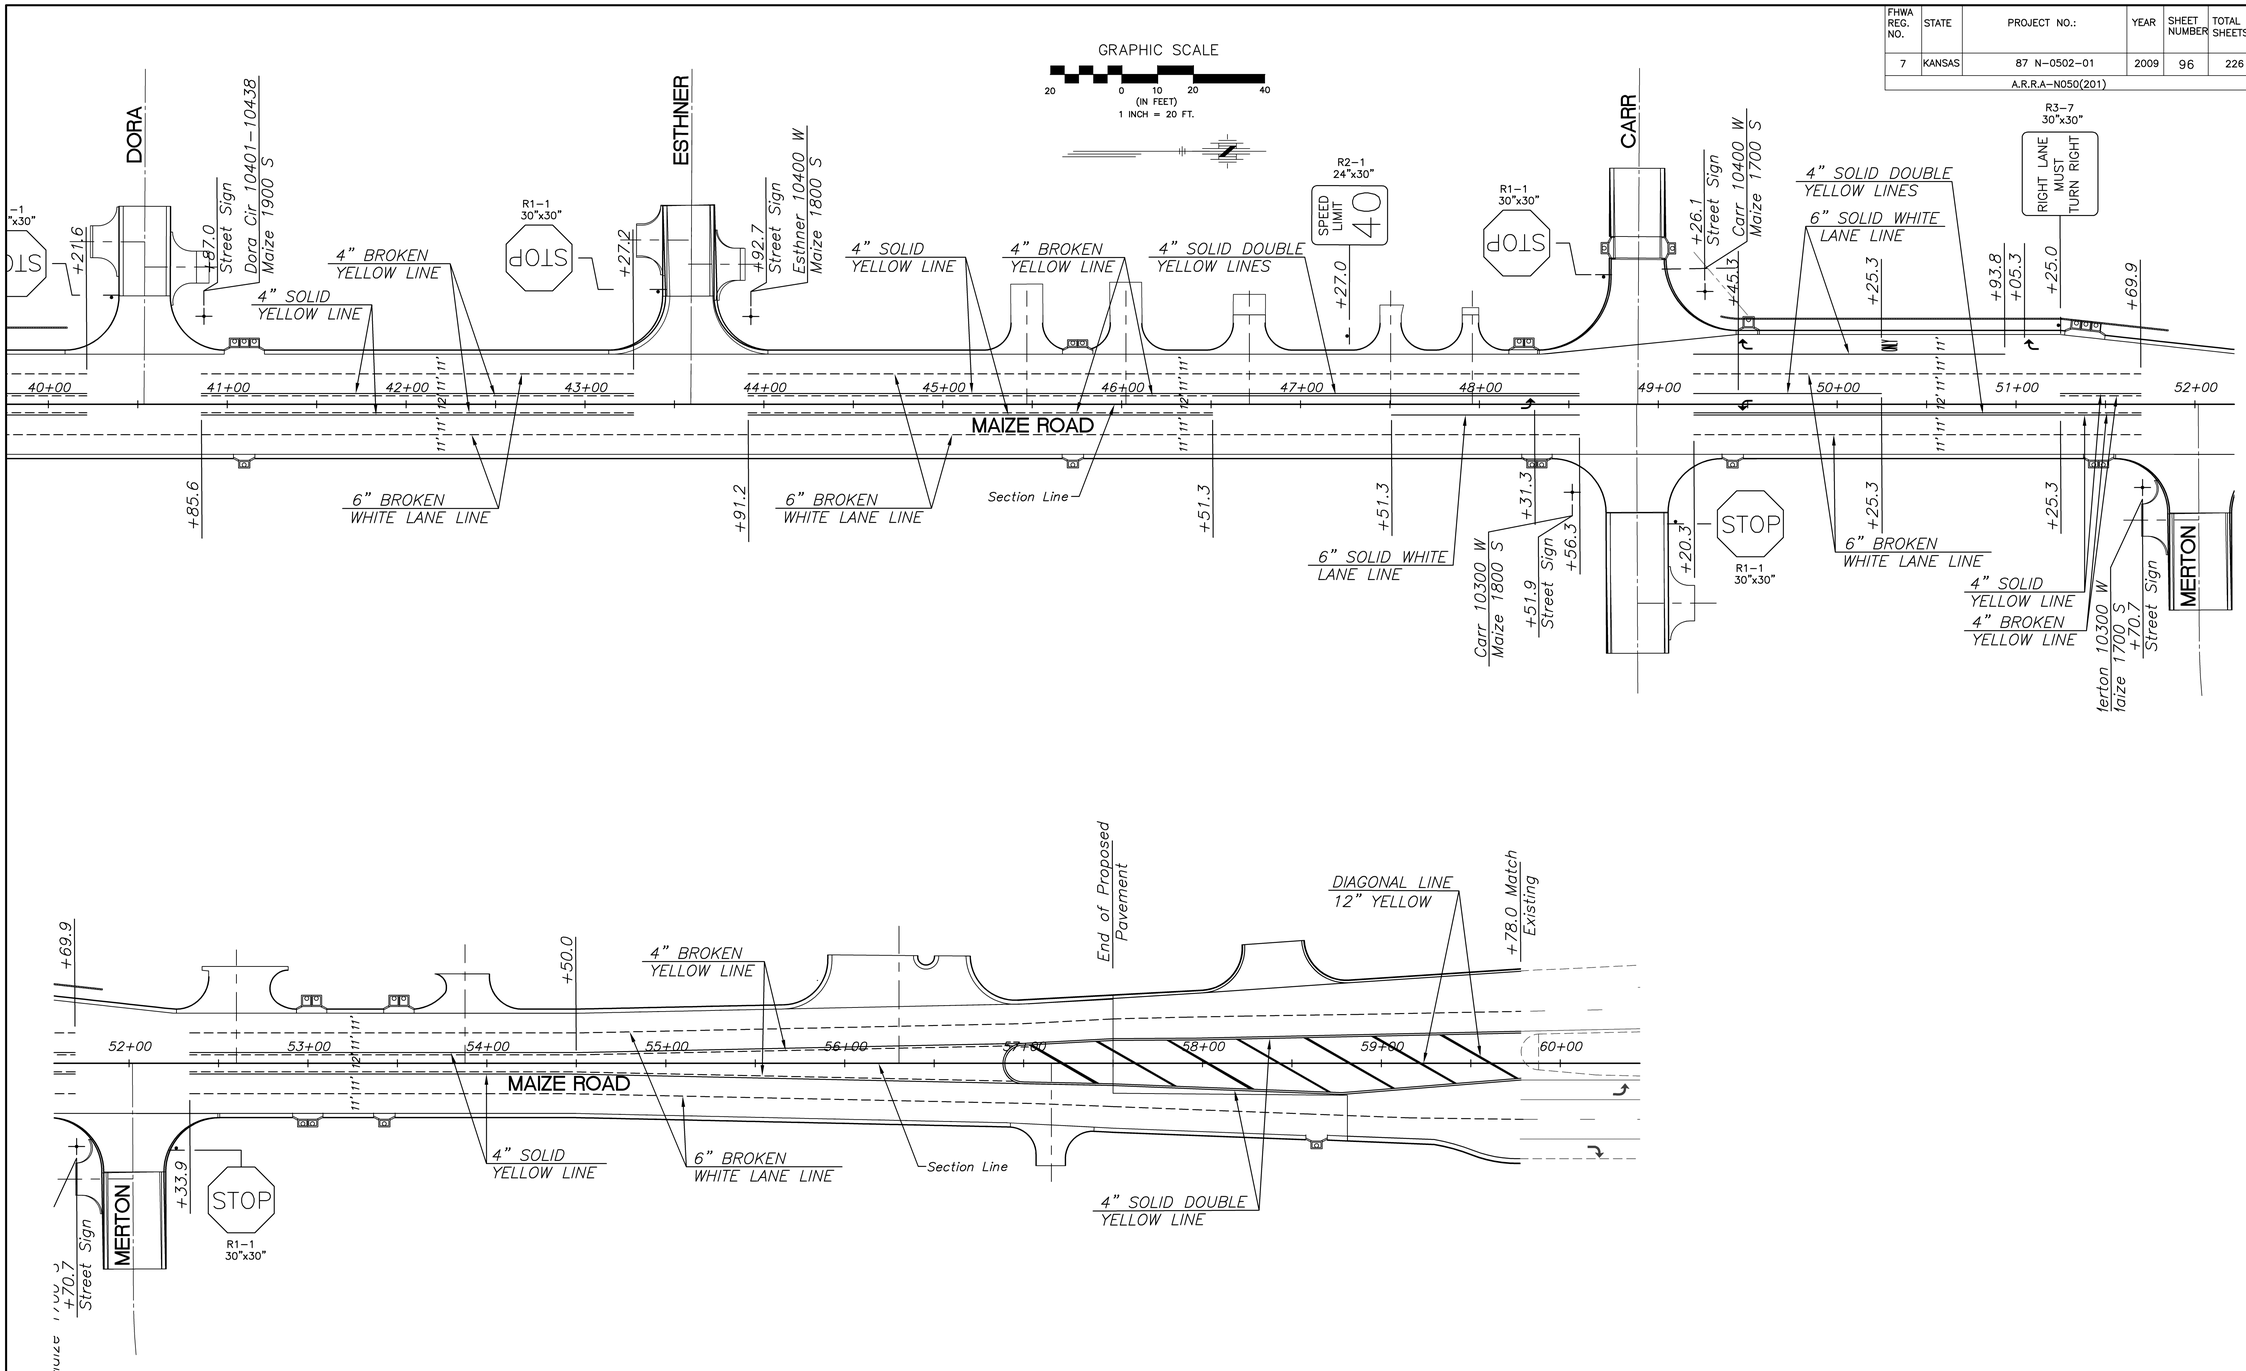


| No. | Date | By | Approved | Revision |
|---|---|---|---|---|
| | | | | |

MAIZE ROAD
WEST KELLOGG AVE. TO PAWNEE AVE.
**CITY OF WICHITA, KANSAS**
*PAVEMENT MARKING & SIGNING*


POE & ASSOCIATES, INC.
CONSULTING ENGINEERS
5940 E. Central, Suite 200 ■ Wichita, KS 67208-4242
Phone 316/685-4114 ■ FAX 316/685-4444


FINAL

Engineer: P. FERGUSON
Designer: K. WARREN
KDOT Job No.: 87 N-0502-01 Poe Job No.: 1935
Date: SEPTEMBER 2009