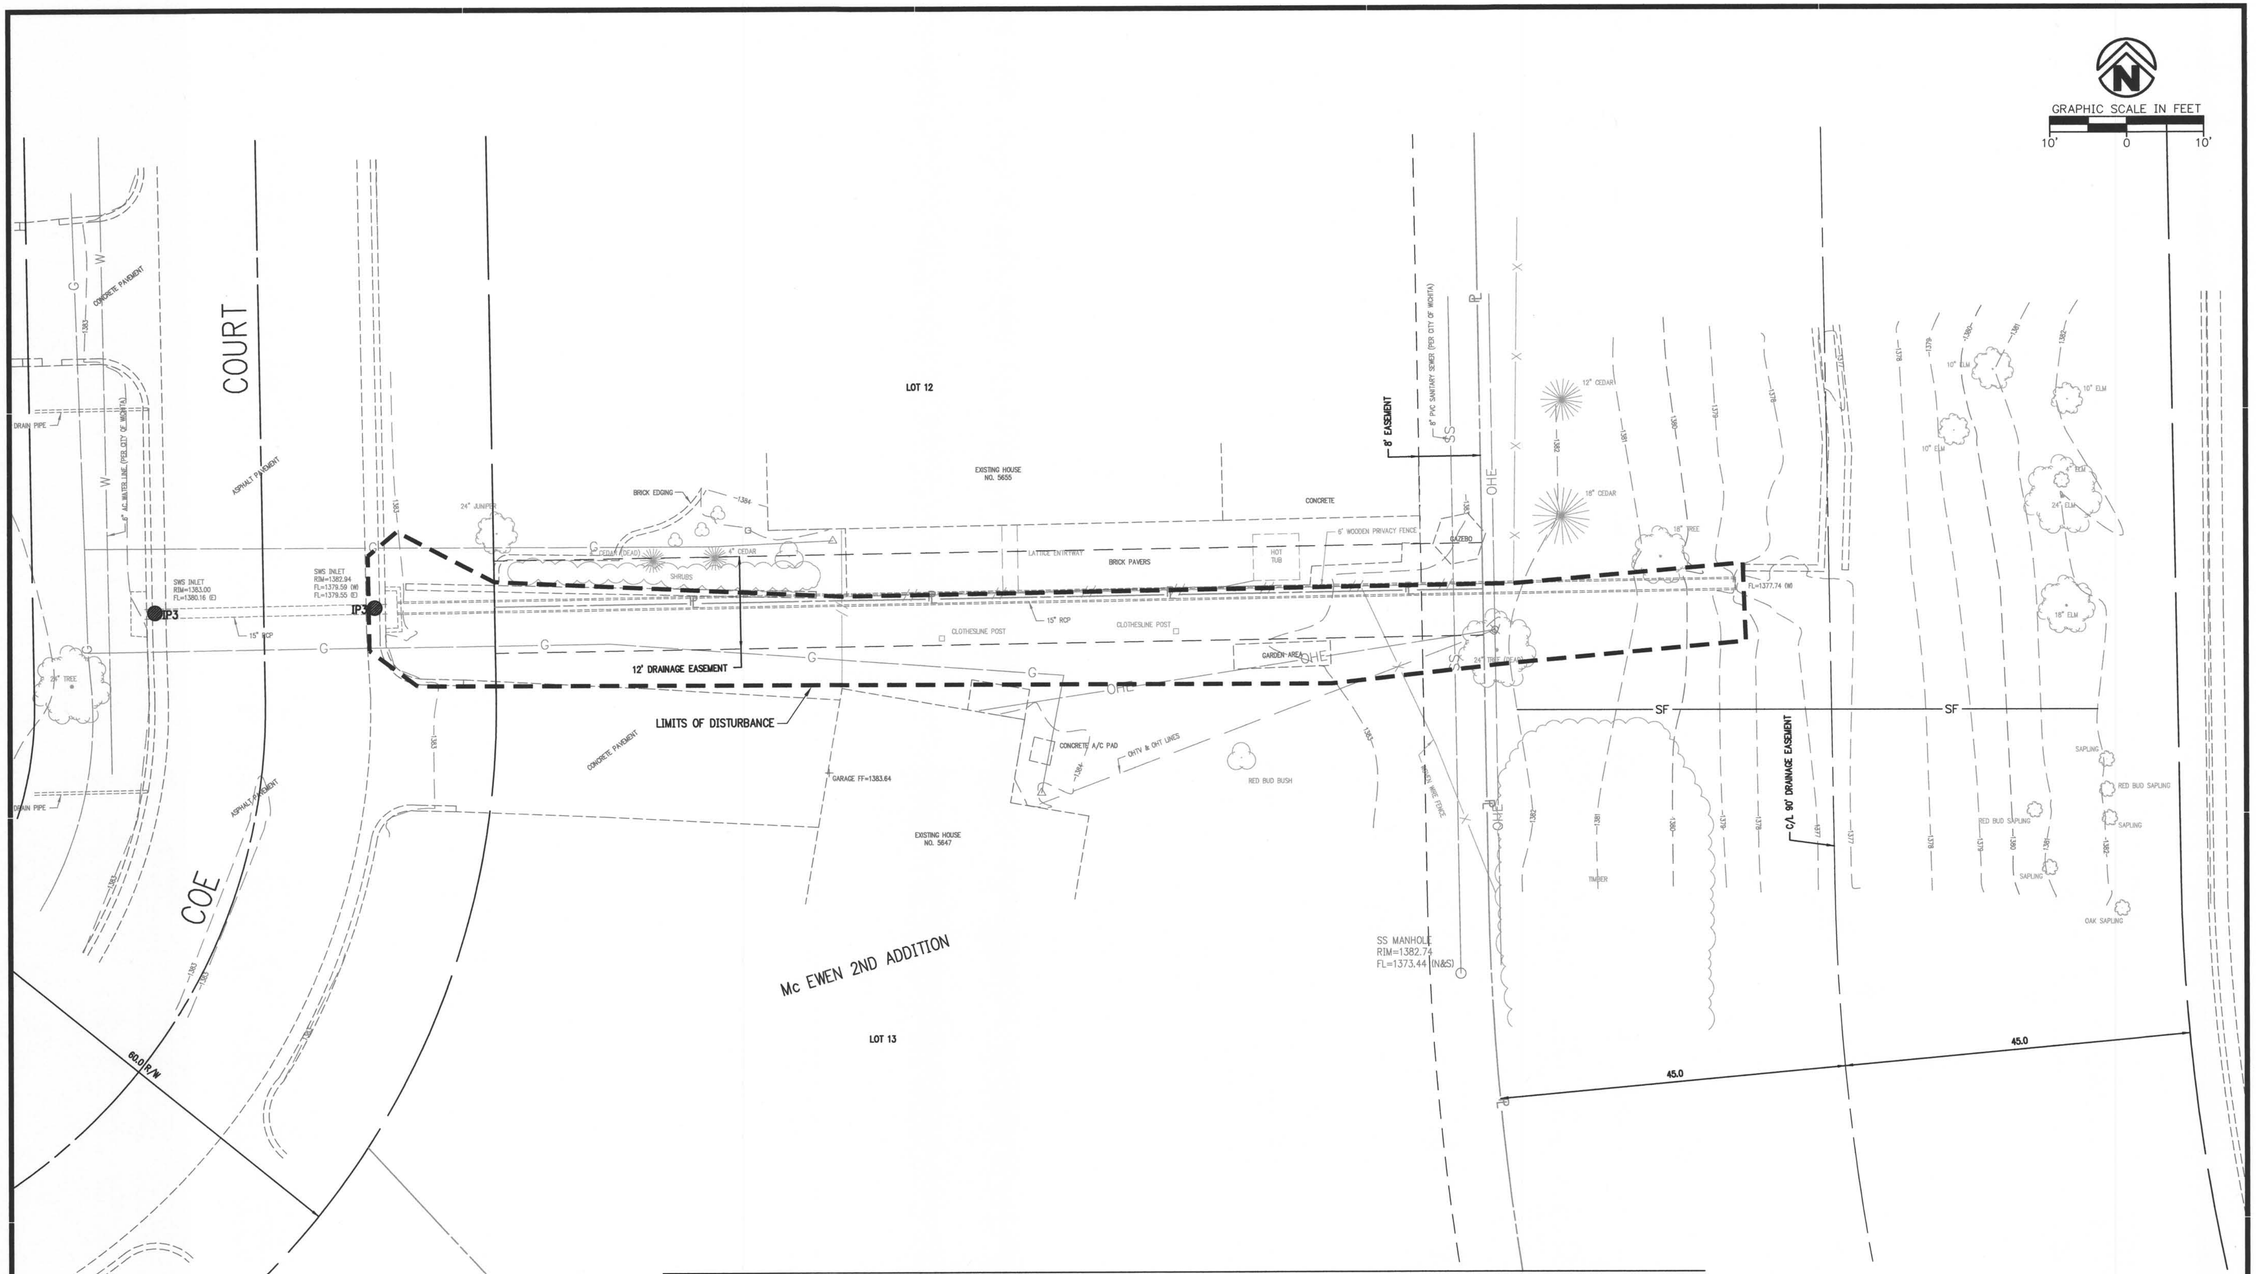

EROSION CONTROL LEGEND

PS	PERMANENT SEEDING	AV	ANTI-VORTEX DEVICE	OP1	OUTLET PROTECTION RIP-RAP PAD (SEE SIZE THIS SHEET)
TPS	TEMPORARY PARKING AND STORAGE	CD	ROCK CHECK DAM	ECL	PERMANENT EROSION CONTROL LINING
	BOUNDARY LINE	CE	TEMPORARY STONE CONSTRUCTION EXIT	SB	TEMPORARY SEDIMENT BASIN
	RIGHT OF WAY LINE	DD	TEMPORARY DIVERSION DITCH		
	LIMITS OF DISTURBANCE	DS	DEWATERING SYSTEM / STRUCTURE		
	GRADE BREAK	SF	TEMPORARY SILT FENCE		
XXX	CONTOUR ELEVATIONS	ST	TEMPORARY SEDIMENT TRAP		
	STORM DRAIN	IP1	BLOCK AND AGGREGRATE INLET SEDIMENT FILTER		
XX.X	DIRECTION OF OVERLAND FLOW W/ GRADE	IP3	GRAVEL CURB INLET SEDIMENT FILTER		
	LIMITS OF DRAINAGE SUB-BASIN	IP5	GRAVEL AND WIRE MESH INLET SEDIMENT FILTER		
		IP6	SILT FENCE INLET PROTECTION		

NOTE: SEE SITE PLAN FOR EXISTING LEGEND SYMBOLS

ONE CALL KANSAS
KS: 1-800-344-7233
WICHITA: 316-687-2470

8200 E. 34th St. N., Bldg. #1600, Suite #1603
Wichita, Kansas 67226
Crafton Tull Sparks
architecture | engineering
316.634.6776 t 316.634.6777 f
www.craftontullsparks.com

CERTIFICATE OF AUTHORIZATION:
CA E-341 EXPIRES 12/31/2010

DRAINAGE IMPROVEMENTS TO SERVE COE COURT

5647 E. COE COURT
WICHITA, KS 67208

Key Plan

No.	Description	Date

This document, and the ideas and designs incorporated herein, as an instrument of professional service, is the property of Crafton, Tull, Sparks & Associates, Inc., and is not to be used, in whole or in part, for any other project, without the written authorization of Crafton, Tull, Sparks & Associates, Inc.

PROJECT NO: 093016-00
ISSUE DATE: 11/20/09
CONTACT: J. MOHLER
CHECKED BY: JCM

ISSUED FOR CONSTRUCTION

© 2009 Crafton, Tull, Sparks & Associates, Inc.

JASON C. MOHLER
LICENSED
18722
KANSAS
PROFESSIONAL ENGINEER
11/20/09

EROSION CONTROL PHASE 1

05

DRAWING C:\093016-00\ENG\DWG\EROSION CONTROL.DWG
LAYOUT: EROSION CONTROL PLAN LAST MODIFIED BY: JASON MOHLER 11/18/2009 10:51:40 AM
PLOTTED BY: CHRIS WINKLER 11/18/2009 11:51:29 AM PLOTTED BY: VALID CAD HARD COPY ONLY)