# Old Town Sculpture Bases
## & Hardscape Improvements — Phase 3

City of Wichita
Project number: 472-84879
OCA number: 794066

Mead Avenue — north of Douglas

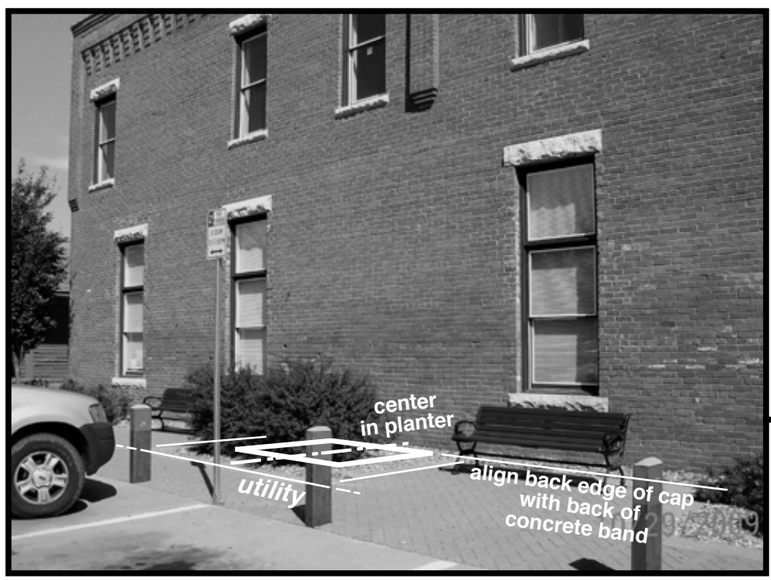


**SITE 6 NOTE:**
Two existing snowmound spirea and two existing crapemyrtle to be removed or relocated by City.

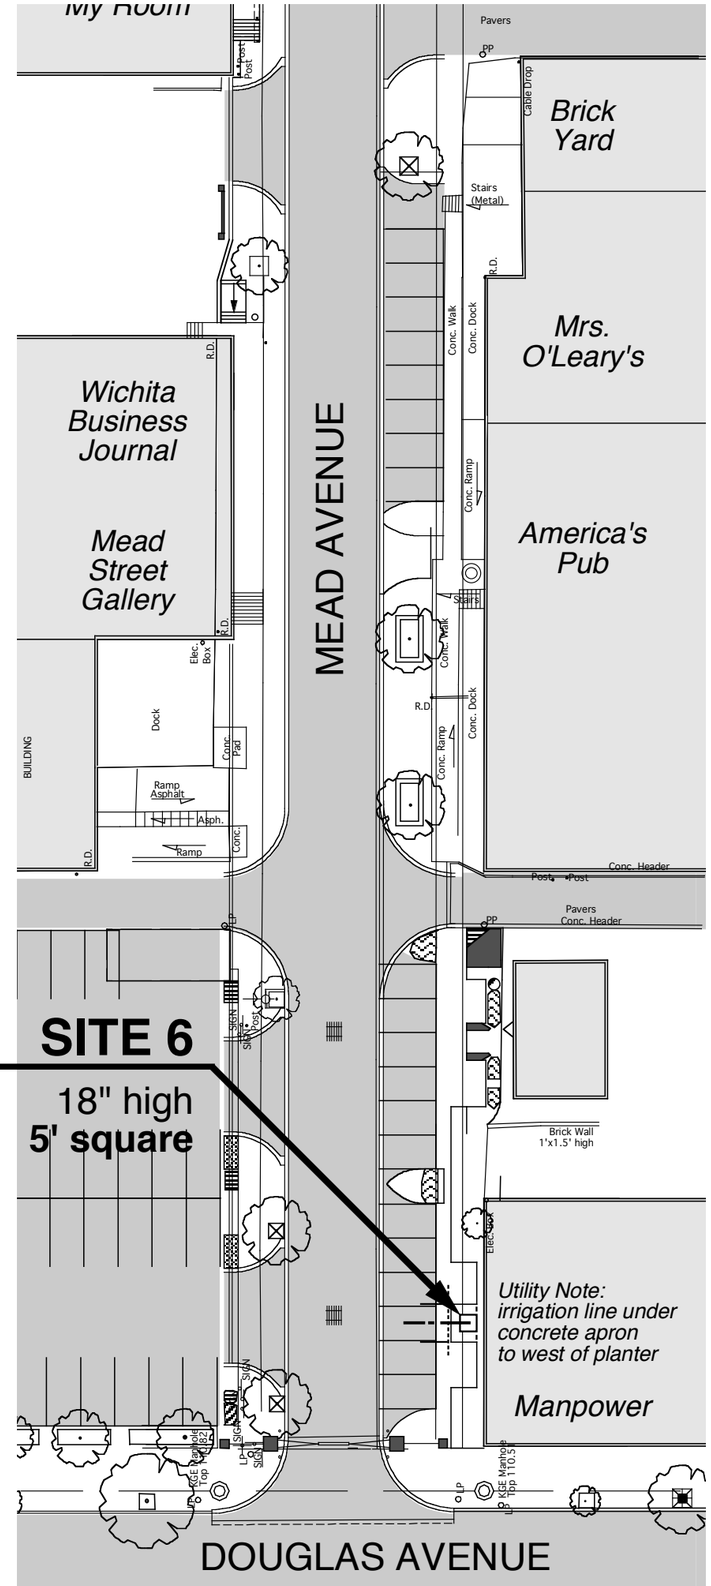


LANDSCAPE ARCHITECTS PLANNERS
rice-foster associates

project 08110 January 19, 2010